
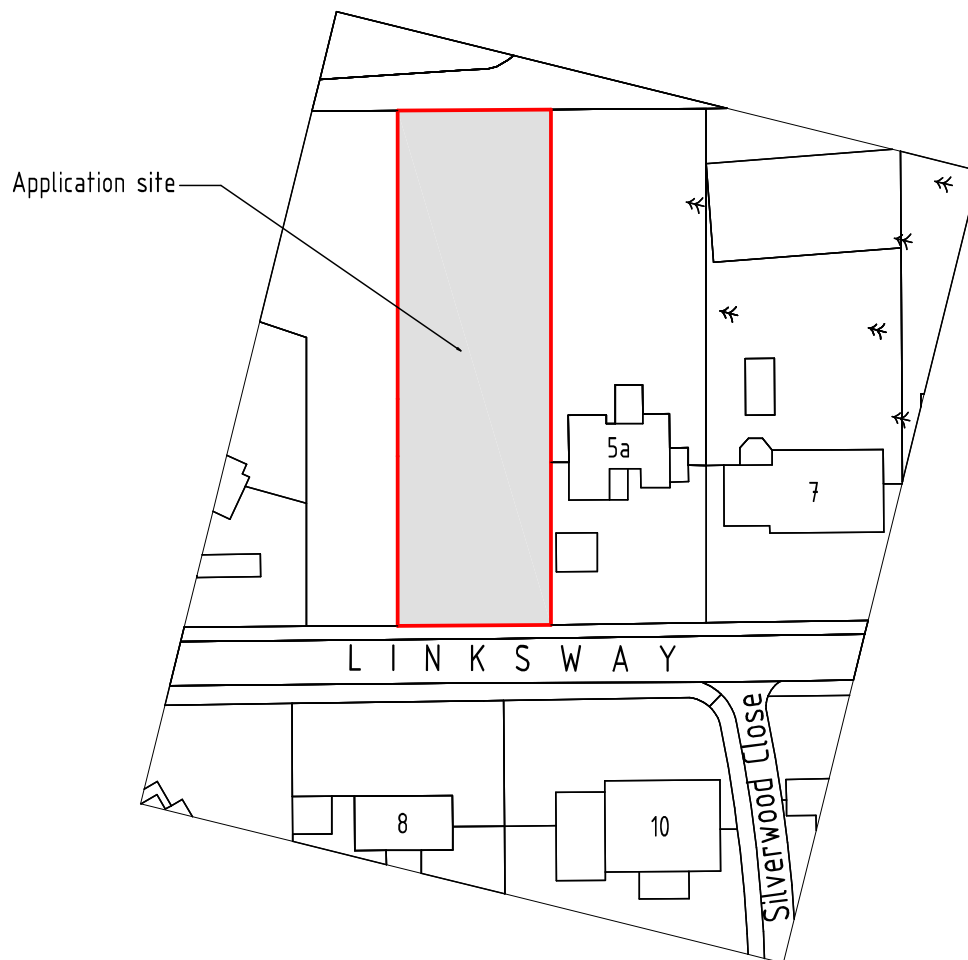



LAND AT 5 LINKSWAY,
NORTHWOOD, MIDDLESEX, HA6 2XA

24 / 11 / 2014

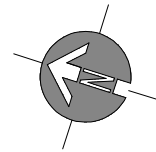

LOCATION PLAN SCALE 1:1250 A4

SCALE BAR (m) 1 : 1250

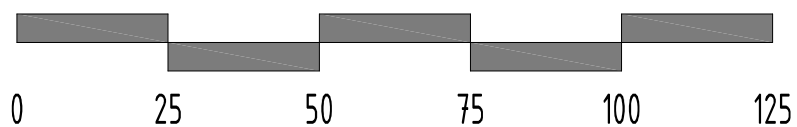

DRAWING NO 1073/P/3

MR JAGDEV WASU

DUSEK DESIGN ASSOCIATES LTD