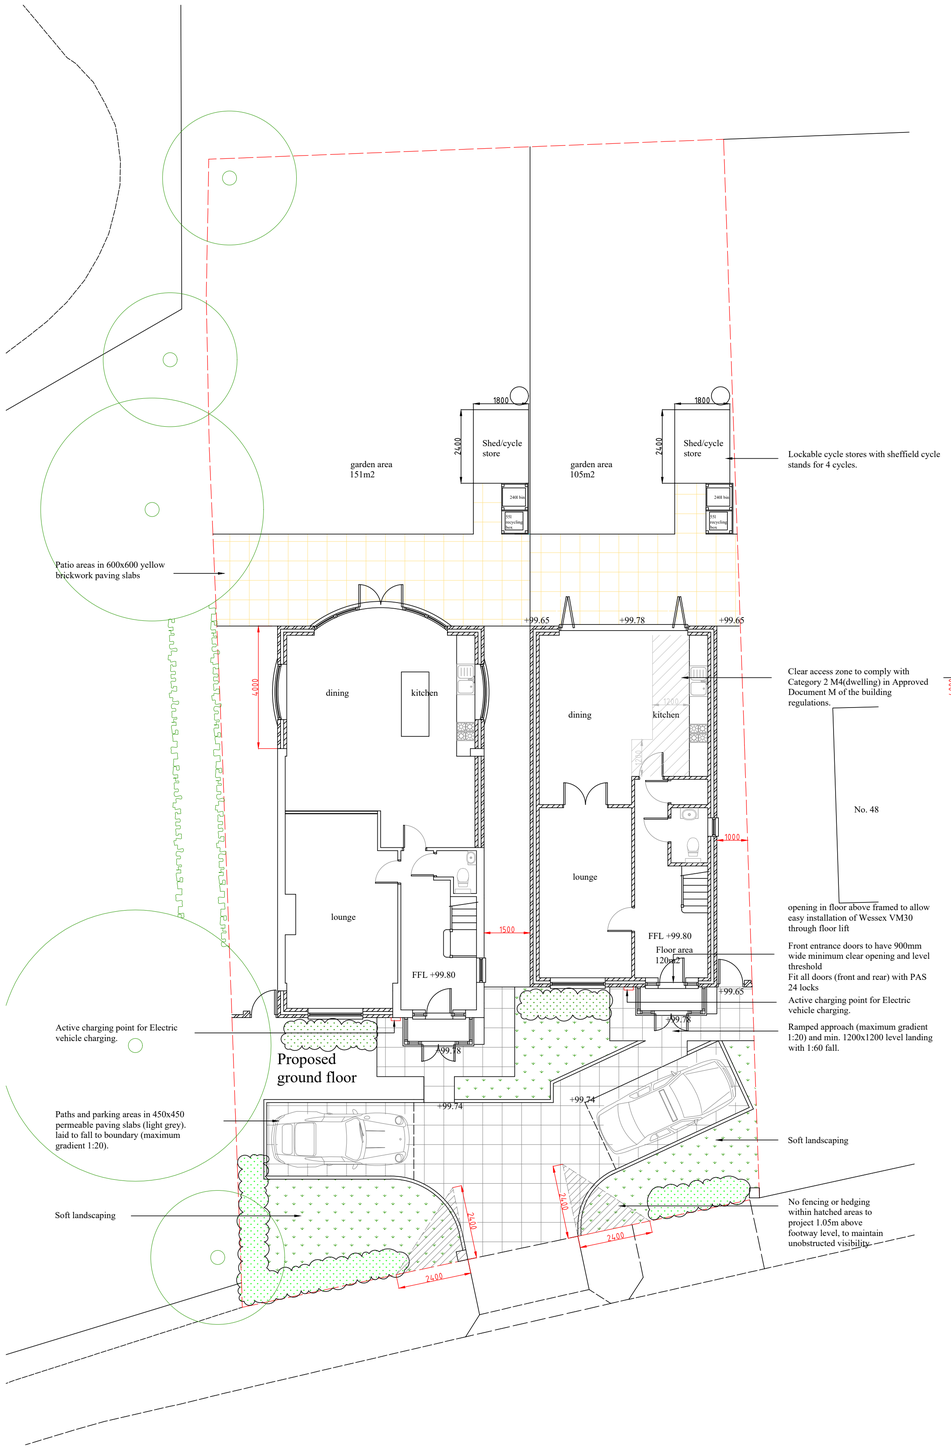

Proposed ground floor

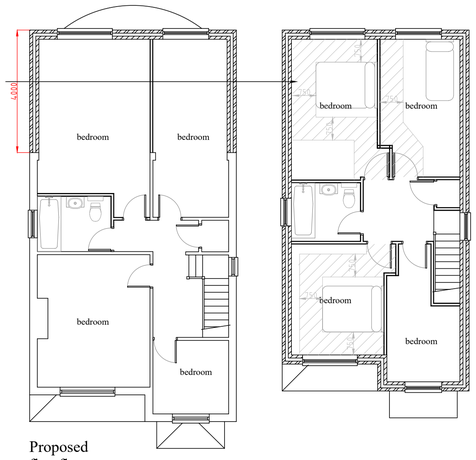

Proposed first floor

Proposed front (street) elevation

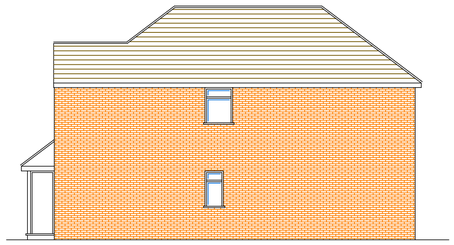

Proposed side elevation

Proposed rear elevation

Proposed side elevation

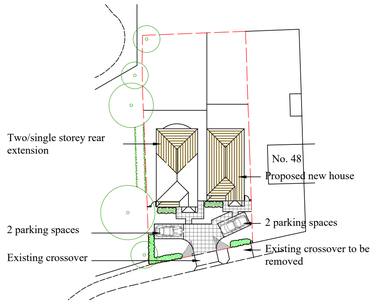

Site Plan
1:500

1:100
0m 1 2 3 4 5 6 7 8m

Revisions:

ABA Chartered Surveyors
49 The Green, Southall UB2 4AR
email:aba@anjla.co.uk
Tel: 020 8574 3535

scale 1:100 @A1 date 22/07/22		title Floor plans.
drg no 2143-pl-02	rev	site 50 Hudson Road, Harlington. UB3 5EN.