
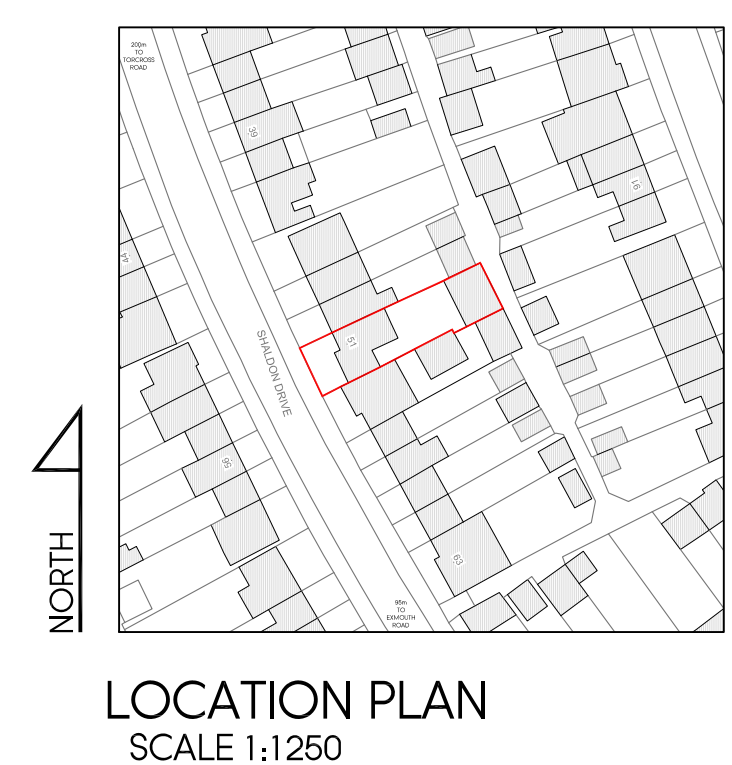
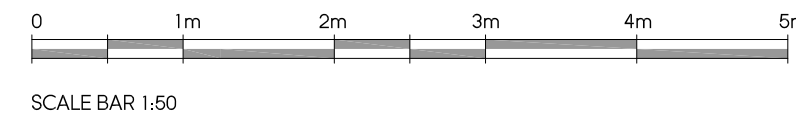
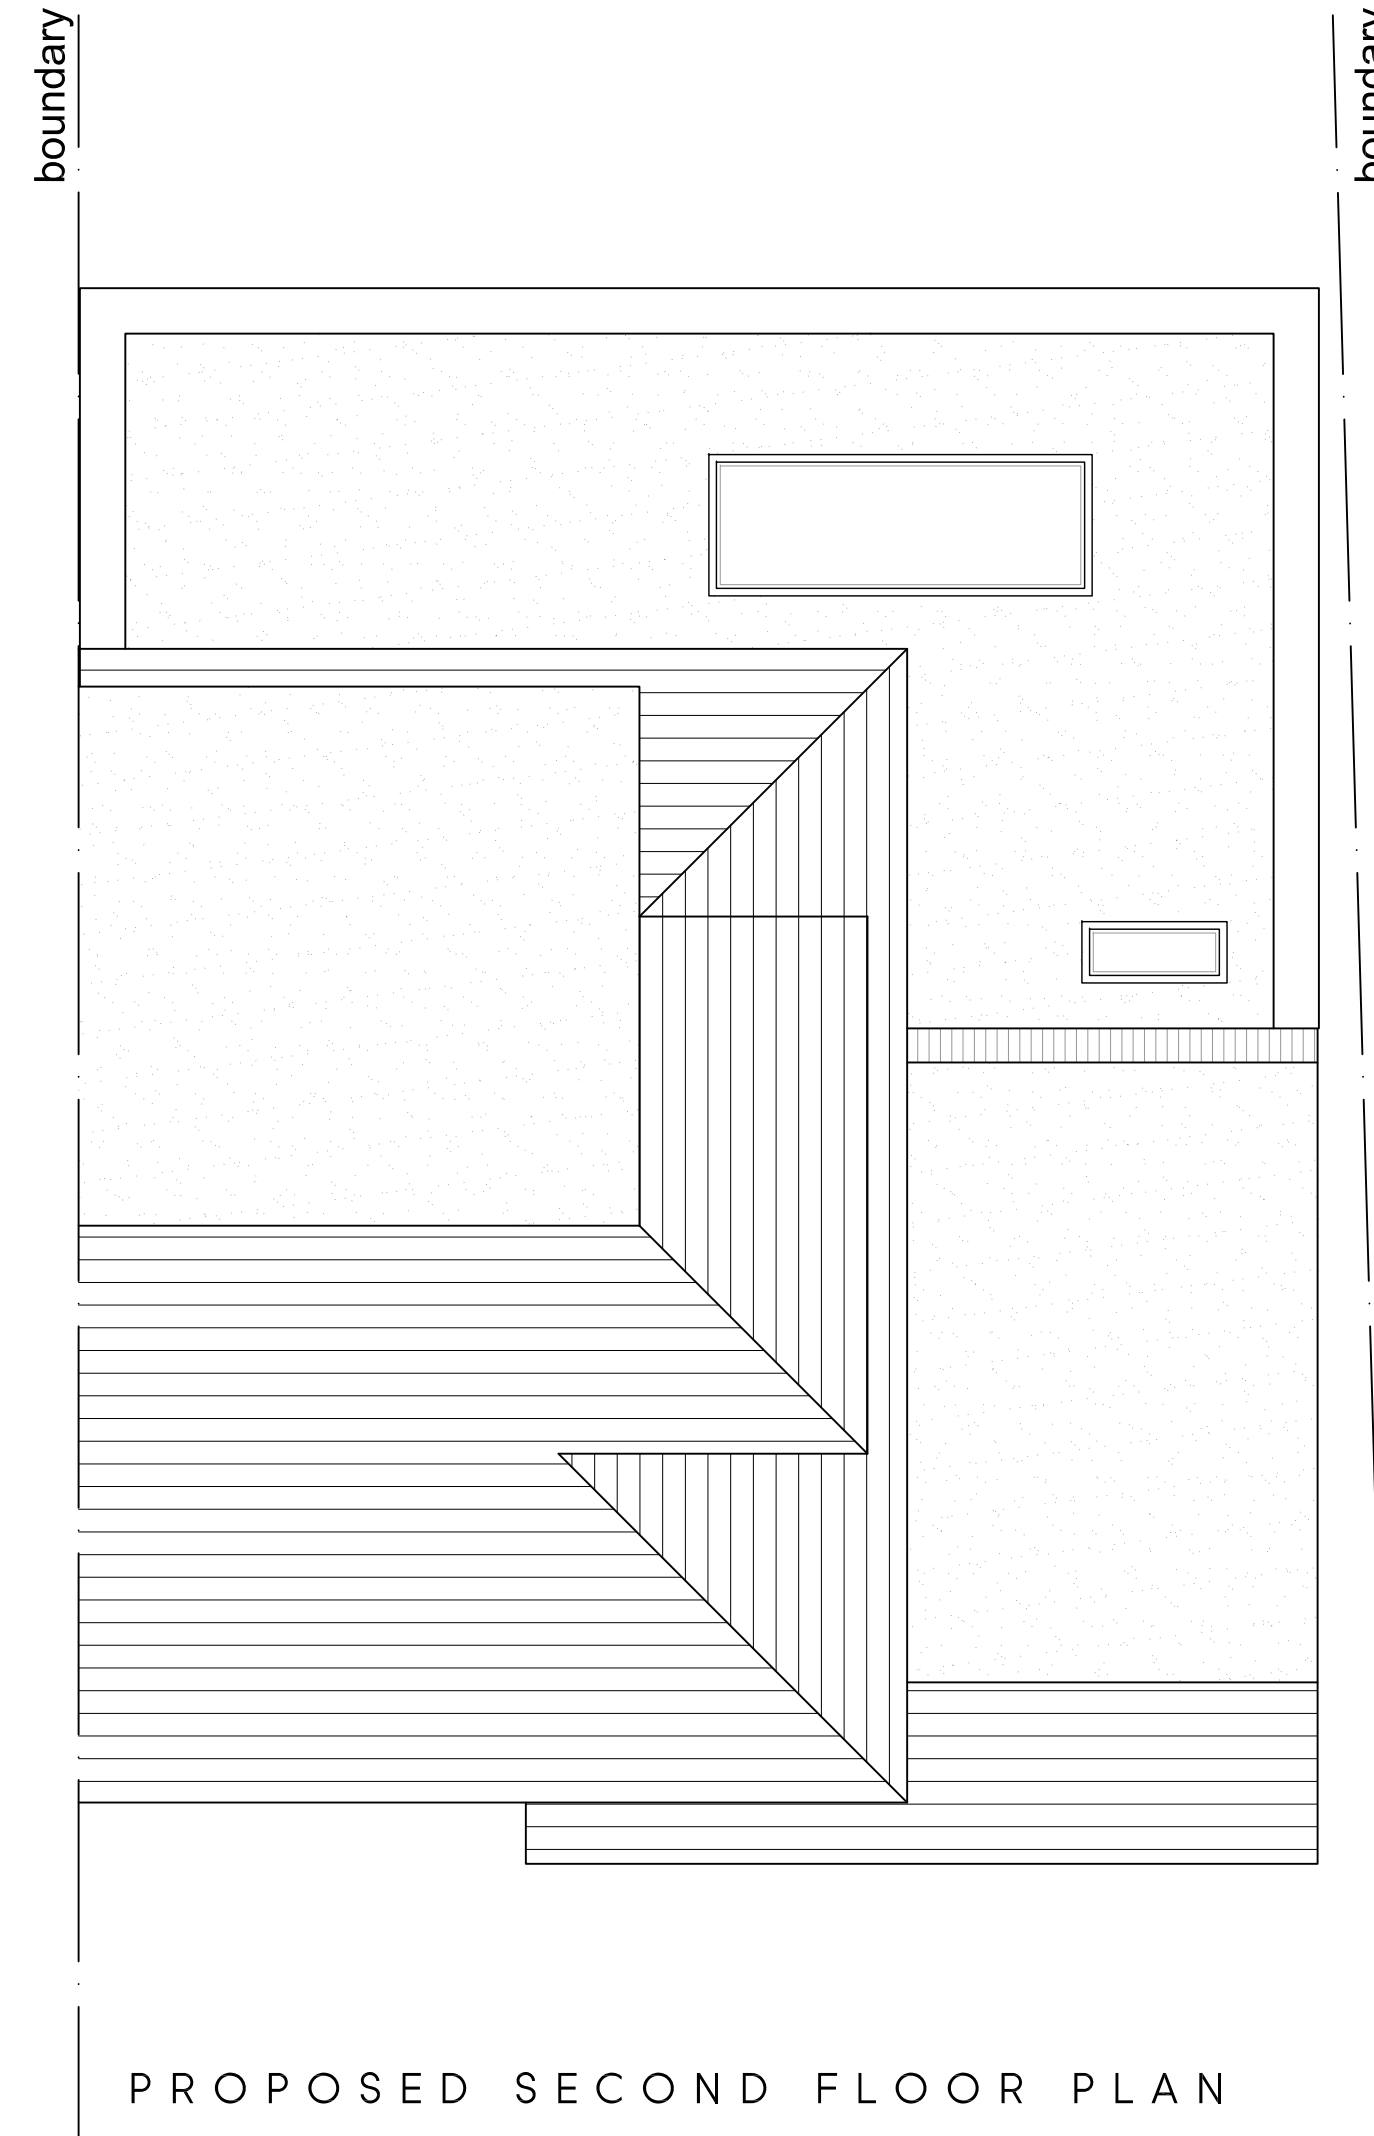
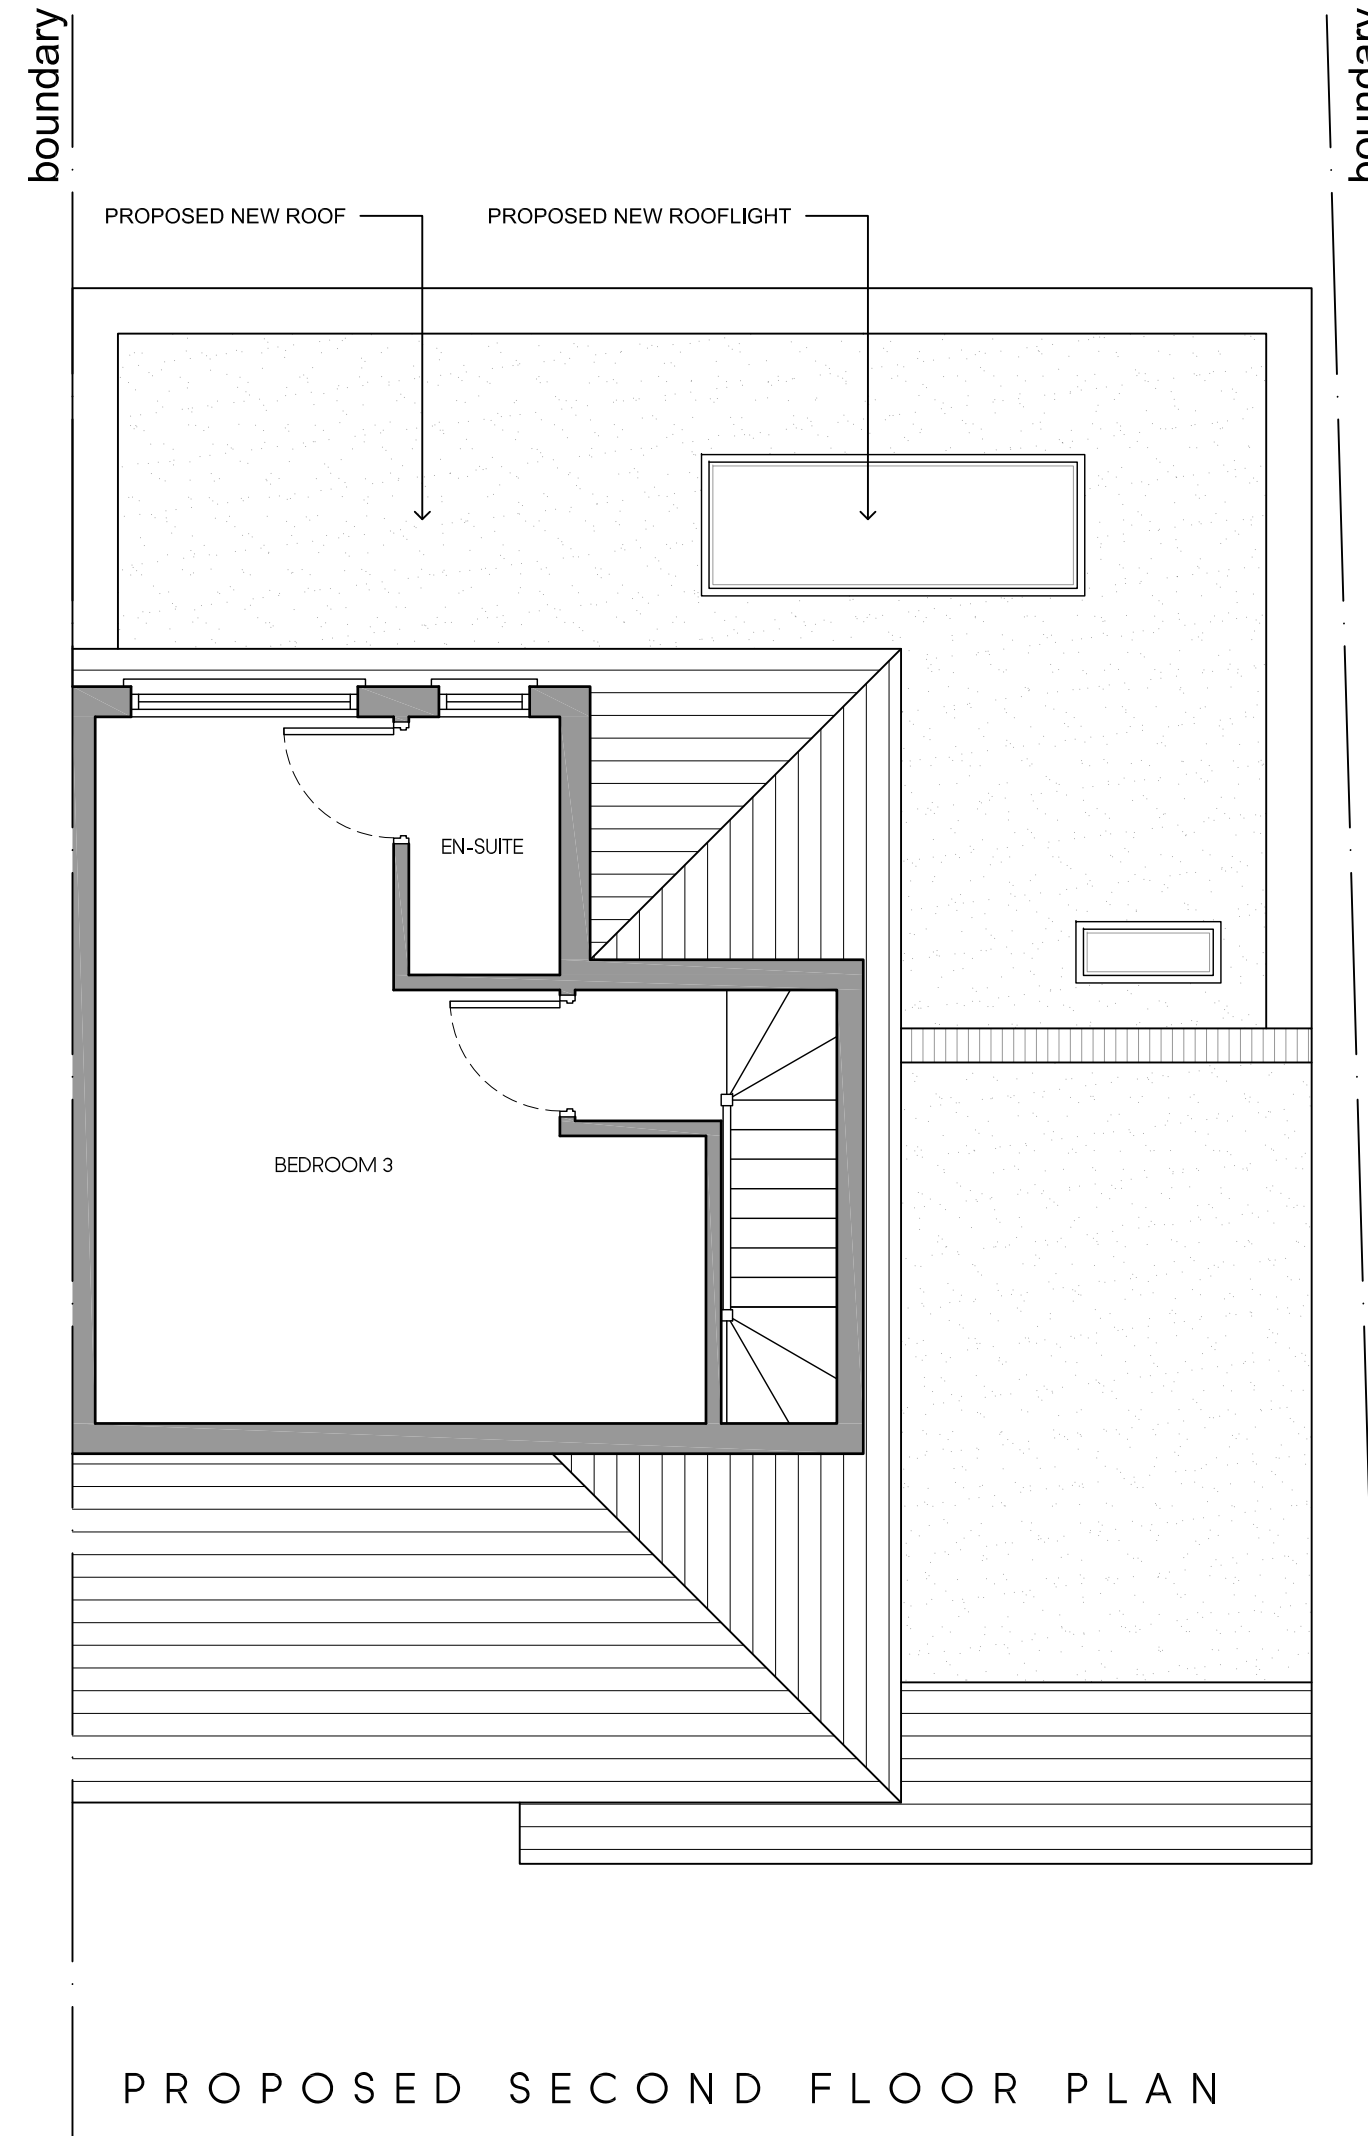
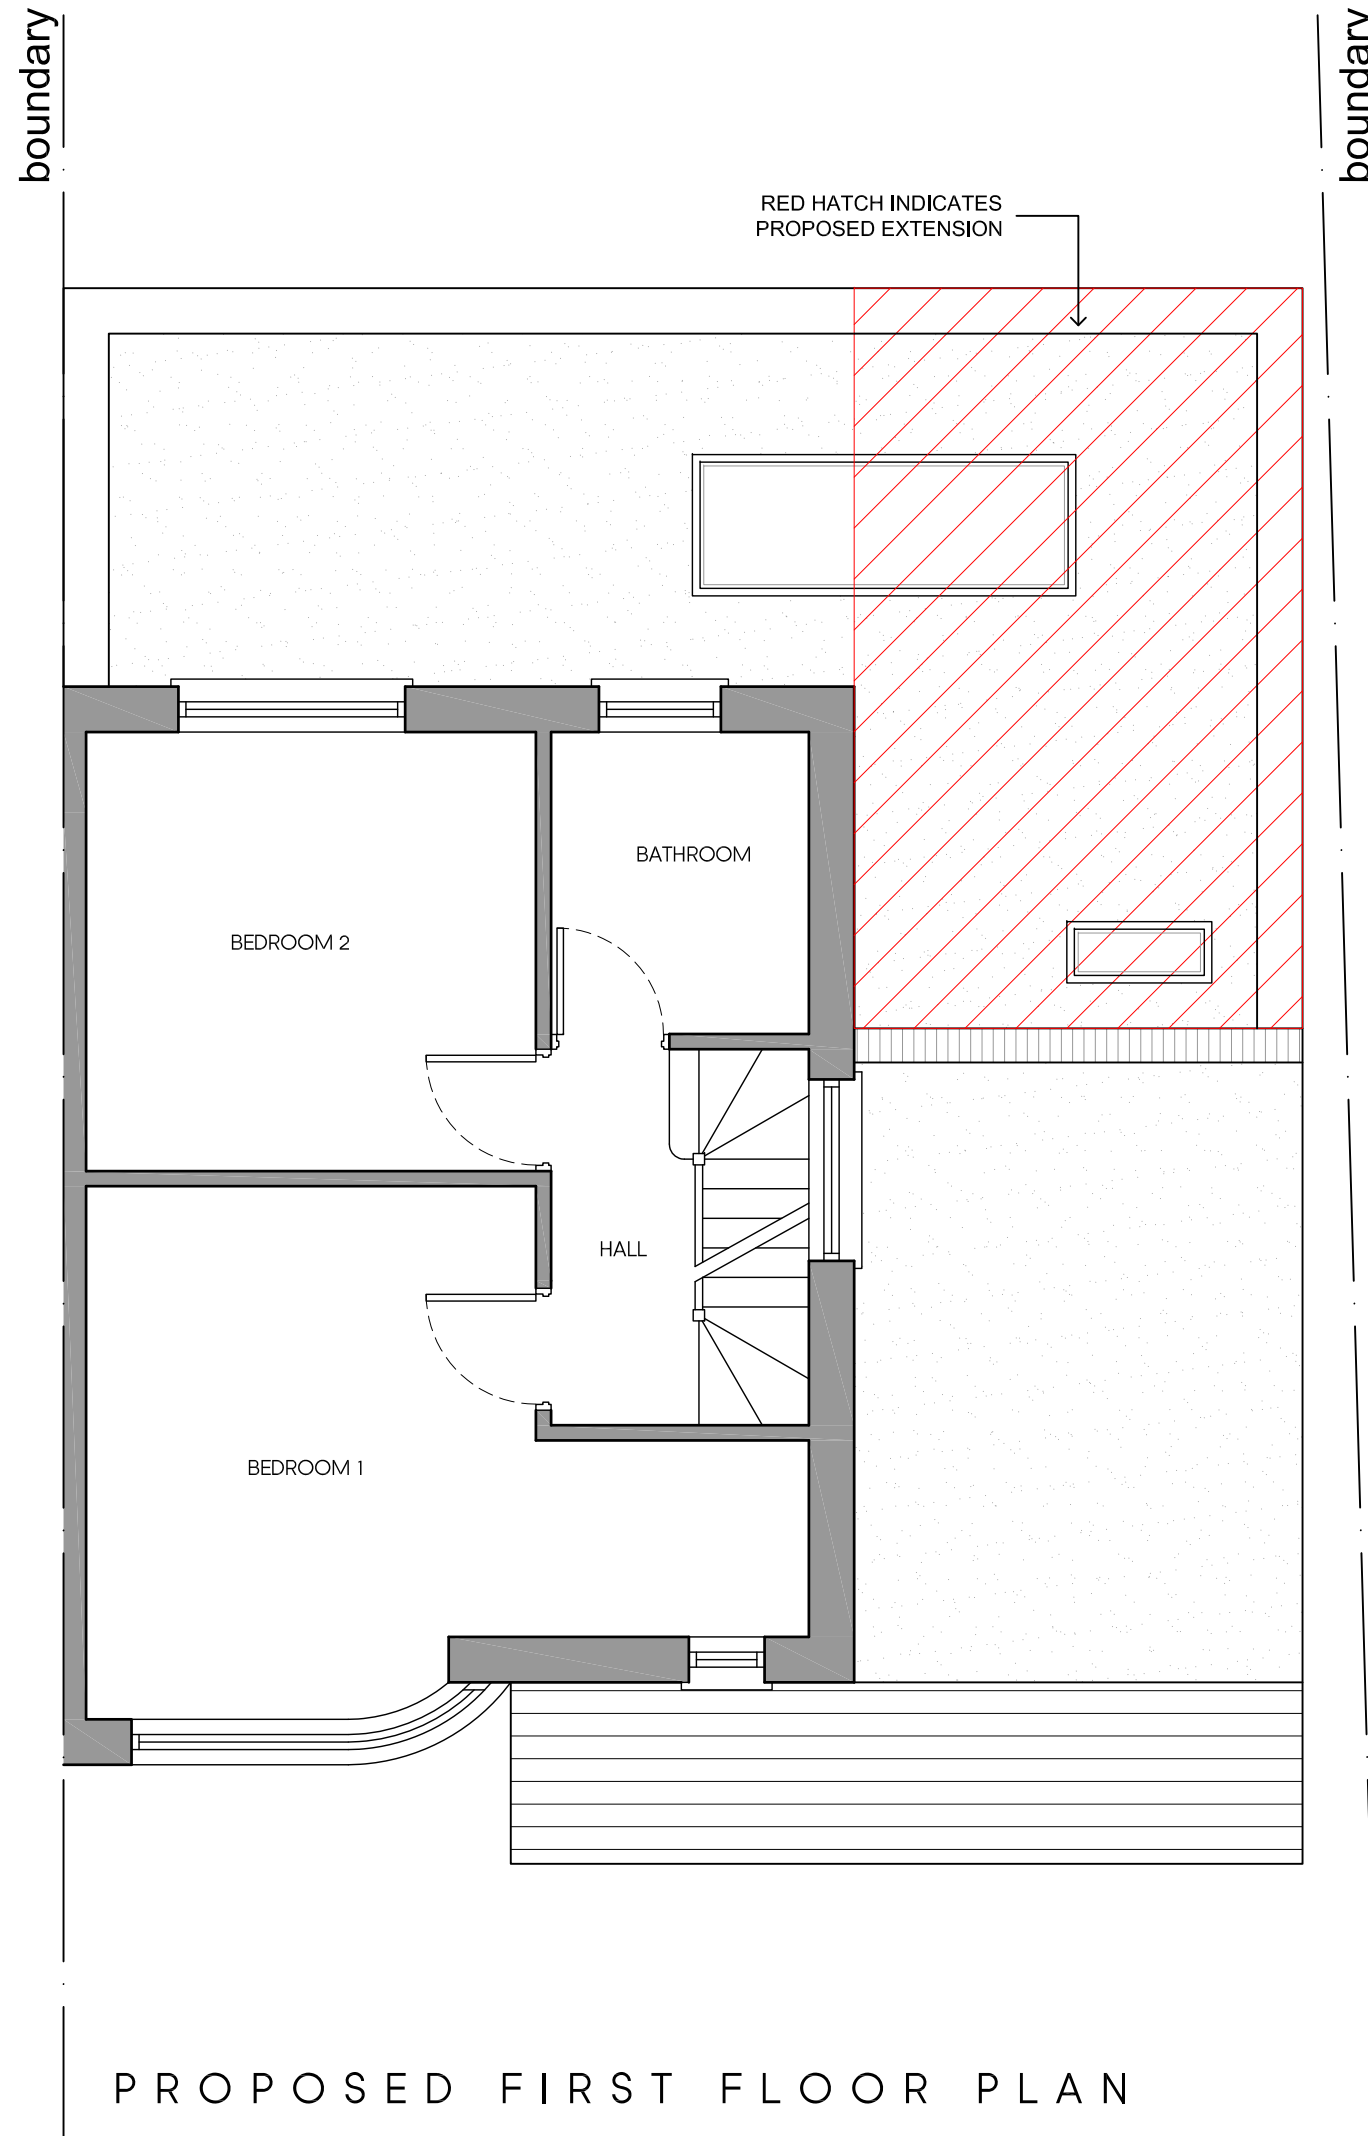


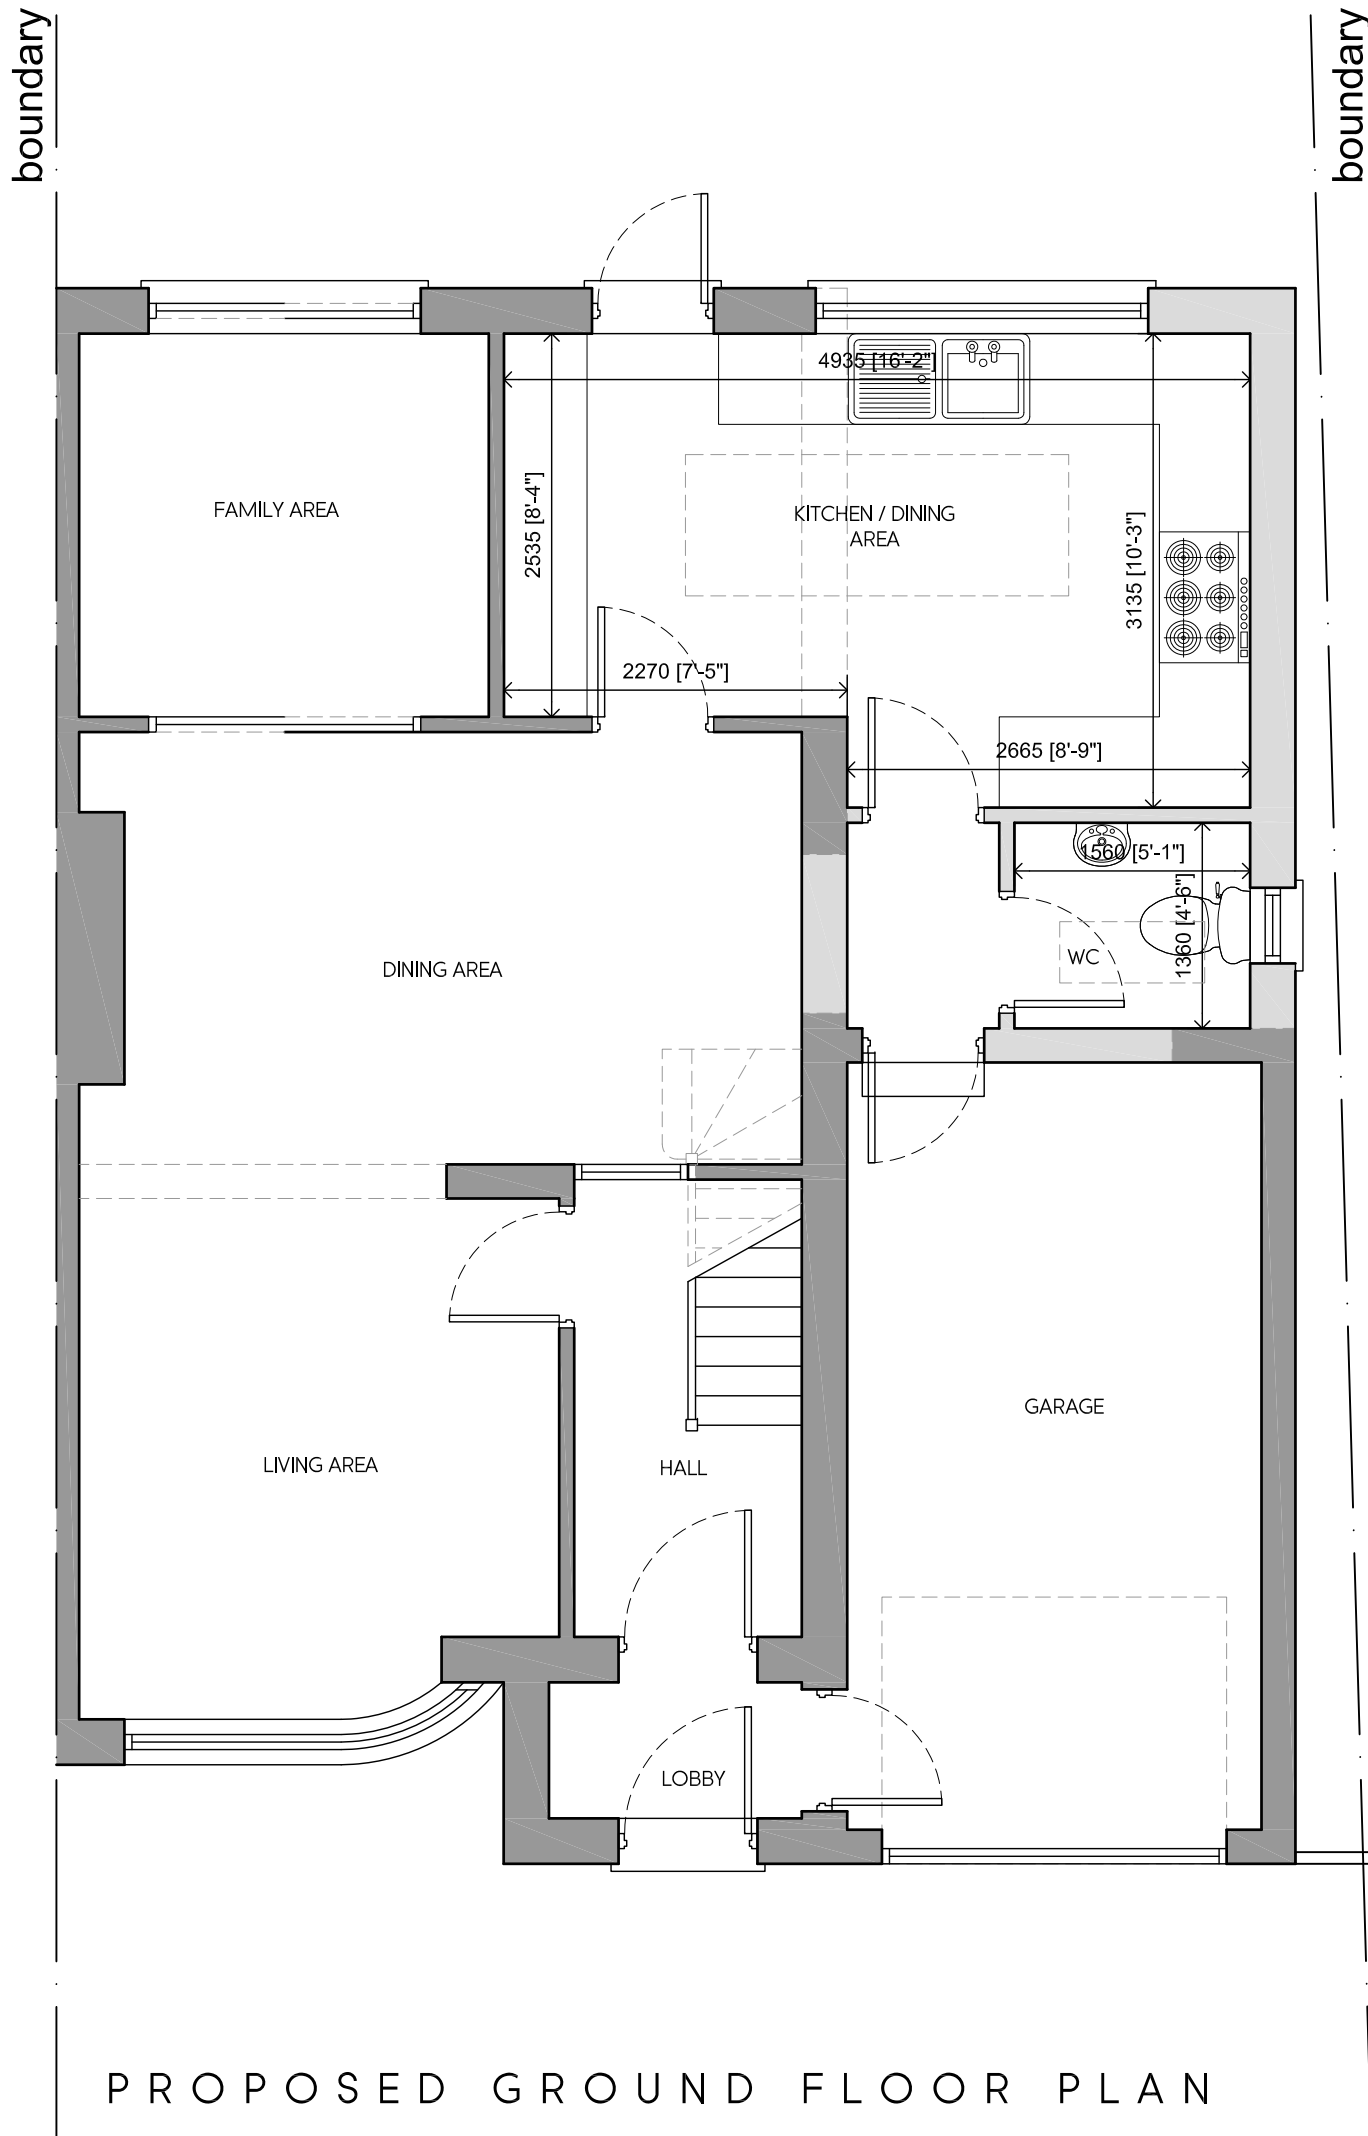

Rev	Date	Description	Init.
B	17.02.22	AMENDED TO SUIT CLIENTS COMMENTS	KP
A	27.01.22	AMENDED TO SUIT CLIENTS COMMENTS	KP

Client

MR & MRS MULVEY

Project Title

PROPOSED REAR INFILL EXTENSION

51 SHALDON DRIVE, RUISLIP, HA4 0UJ

Drawing Title

PROPOSED PLANS

Cad File	Sheet Size	Scale
P001	A1	1:50
Drawn by	Drawing Date	Approved by
KP	DEC 2021	NJ
Project No.	Drawing No.	Revision
1898	P301	B

Juttla Architects

2-4 High Street Ruislip
Middlesex HA4 7AR

1 01923 840077 1 01923 840078
info@juttla-architects.com
juttla-architects.com

This drawing is property of Juttla Architects Ltd © and must not be copied or otherwise reproduced. All dimensions must be checked on site before commencing work. No dimensions to be scaled from this drawing. This drawing was produced using AutoCad 2016.

PLANNING ISSUE