
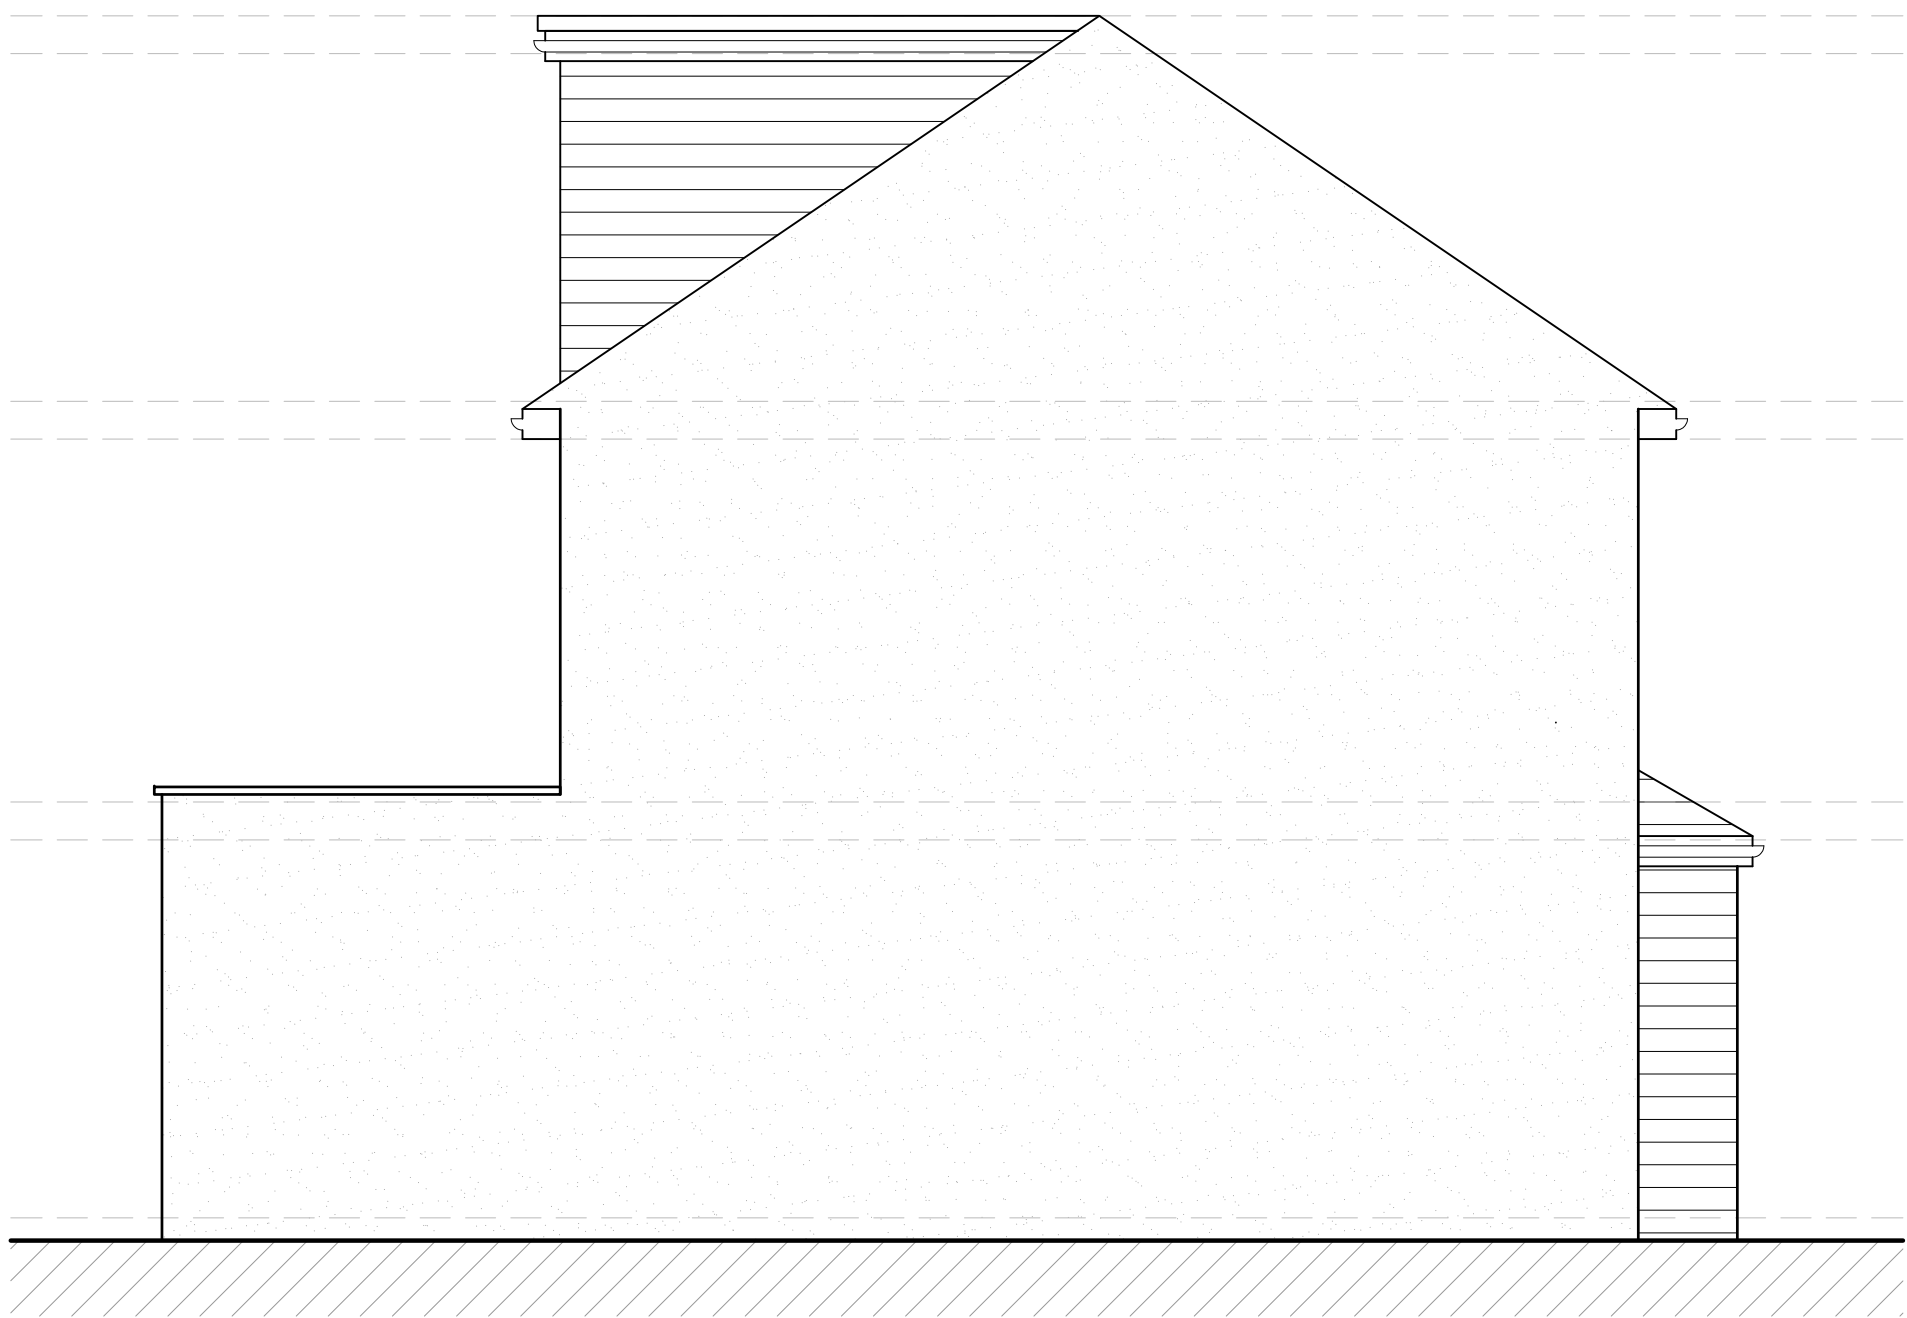


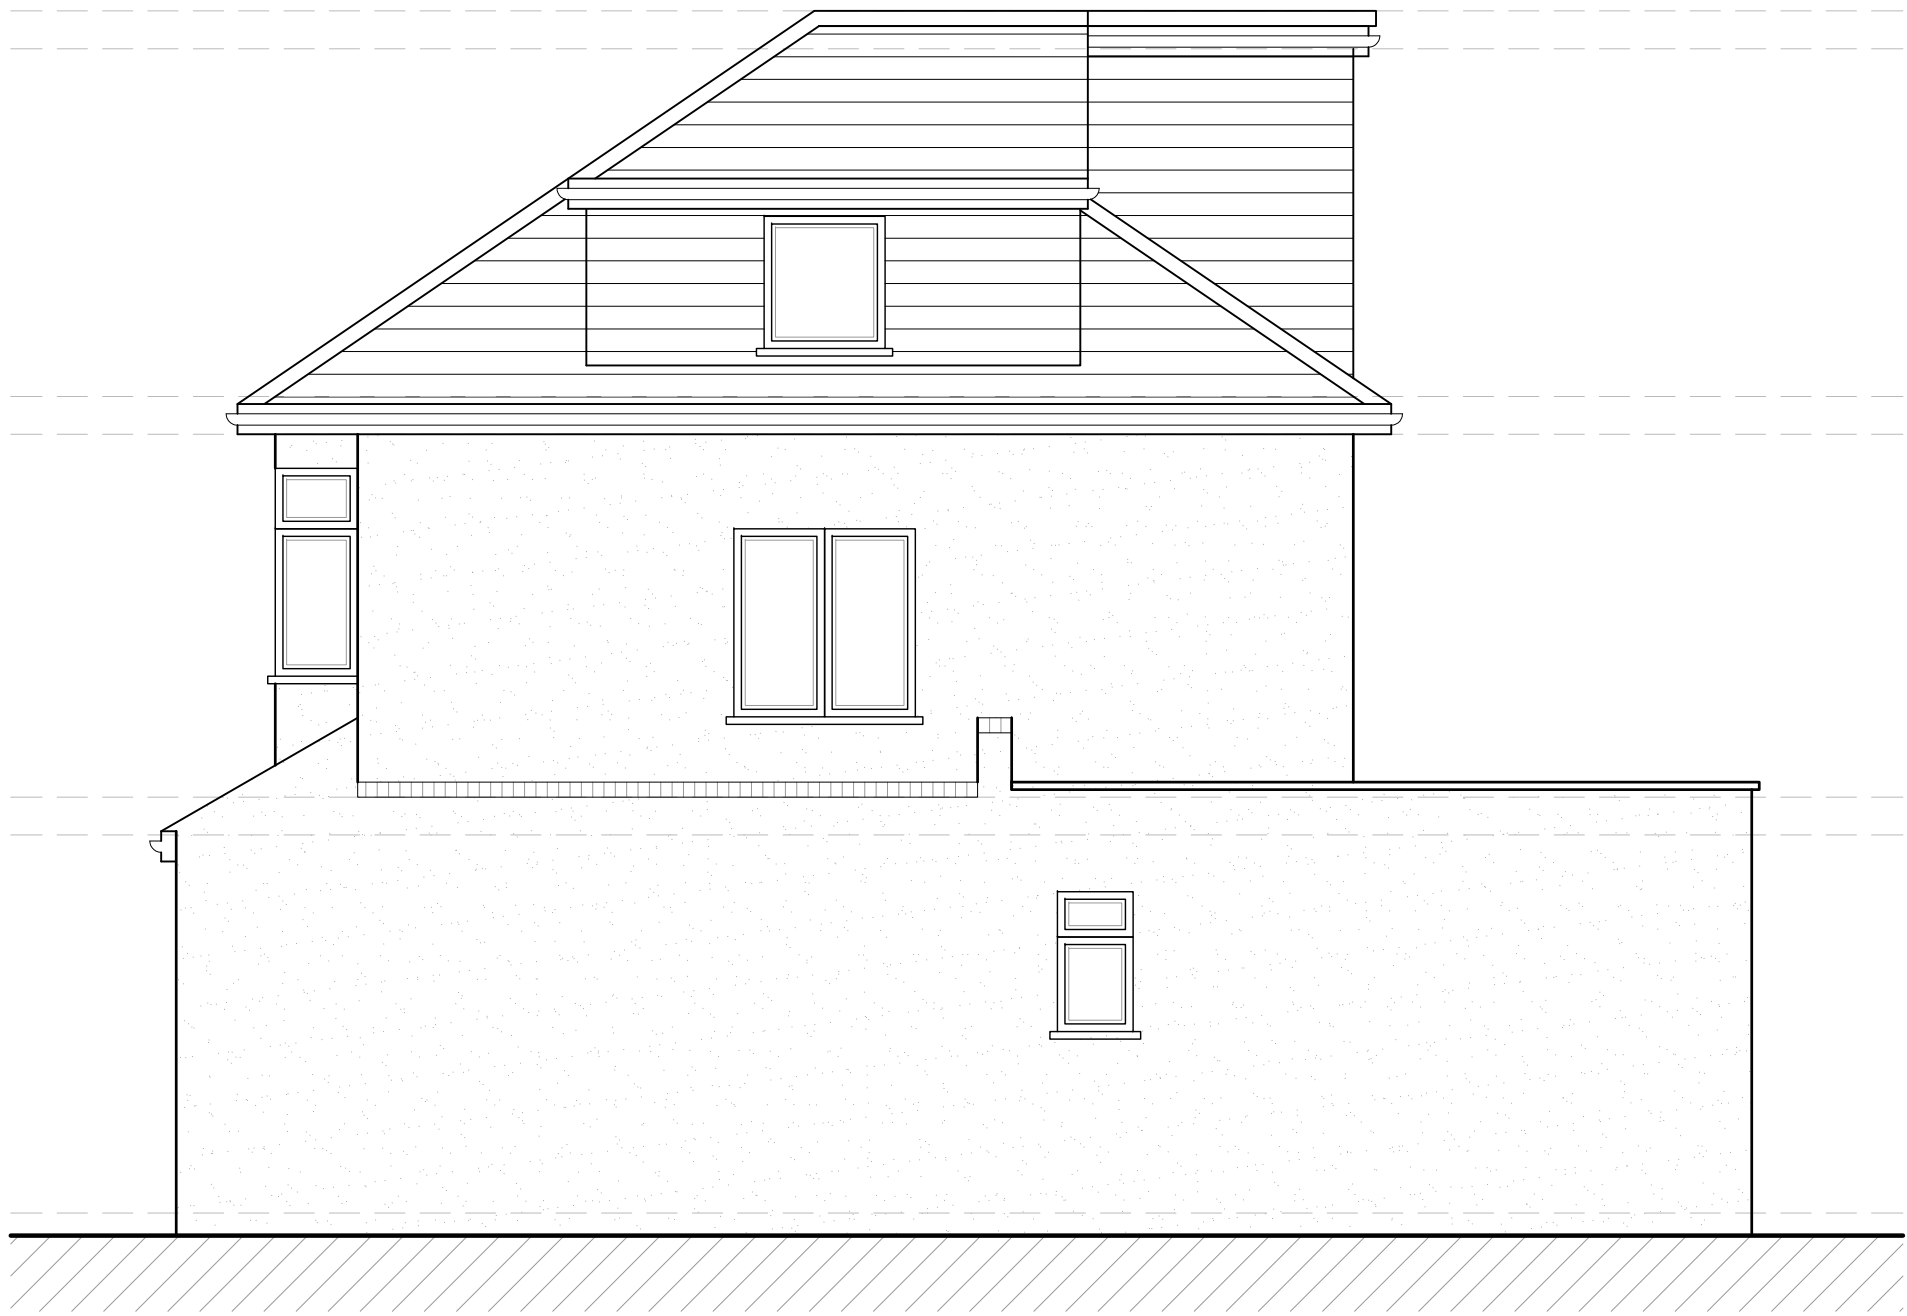

|     |          |                                  |       |
|-----|----------|----------------------------------|-------|
| B   | 17.02.22 | AMENDED TO SUIT CLIENTS COMMENTS | KP    |
| A   | 27.01.22 | AMENDED TO SUIT CLIENTS COMMENTS | KP    |
| Rev | Date     | Description                      | Init. |

Client  
MR & MRS MULVEY

Project Title  
PROPOSED REAR INFILL EXTENSION

51 SHALDON DRIVE, RUISLIP, HA4 0UJ  
Drawing Title

PROPOSED ELEVATIONS

|             |              |             |
|-------------|--------------|-------------|
| Cad File    | Sheet Size   | Scale       |
| P001        | A1           | 1:100       |
| Drawn by    | Drawing Date | Approved by |
| KP          | DEC 2021     | NJ          |
| Project No. | Drawing No.  | Revision    |
| 1898        | P401         | B           |

**Jutlla Architects**

2-4 High Street Ruislip  
Middlesex HA4 7AR  
1 01923 840077 1 01923 840078  
info@jutlla-architects.com  
jutlla-architects.com

This drawing is property of Jutlla Architects Ltd © and must not be copied or otherwise reproduced. All dimensions must be checked on site before commencing work. No dimensions to be scaled from this drawing. This drawing was produced using AutoCad 2016.

PLANNING ISSUE