


THIS DRAWING IS COPYRIGHT. DO NOT SCALE. USE FIGURED DIMENSIONS ONLY.
THE CONTRACTOR IS TO CHECK ALL DIMENSIONS ON SITE BEFORE COMMENCEMENT OF THE WORKS.
DISCREPANCIES MUST BE REPORTED IMMEDIATELY TO THE CONTRACT ADMINISTRATOR BEFORE PROCEEDING.

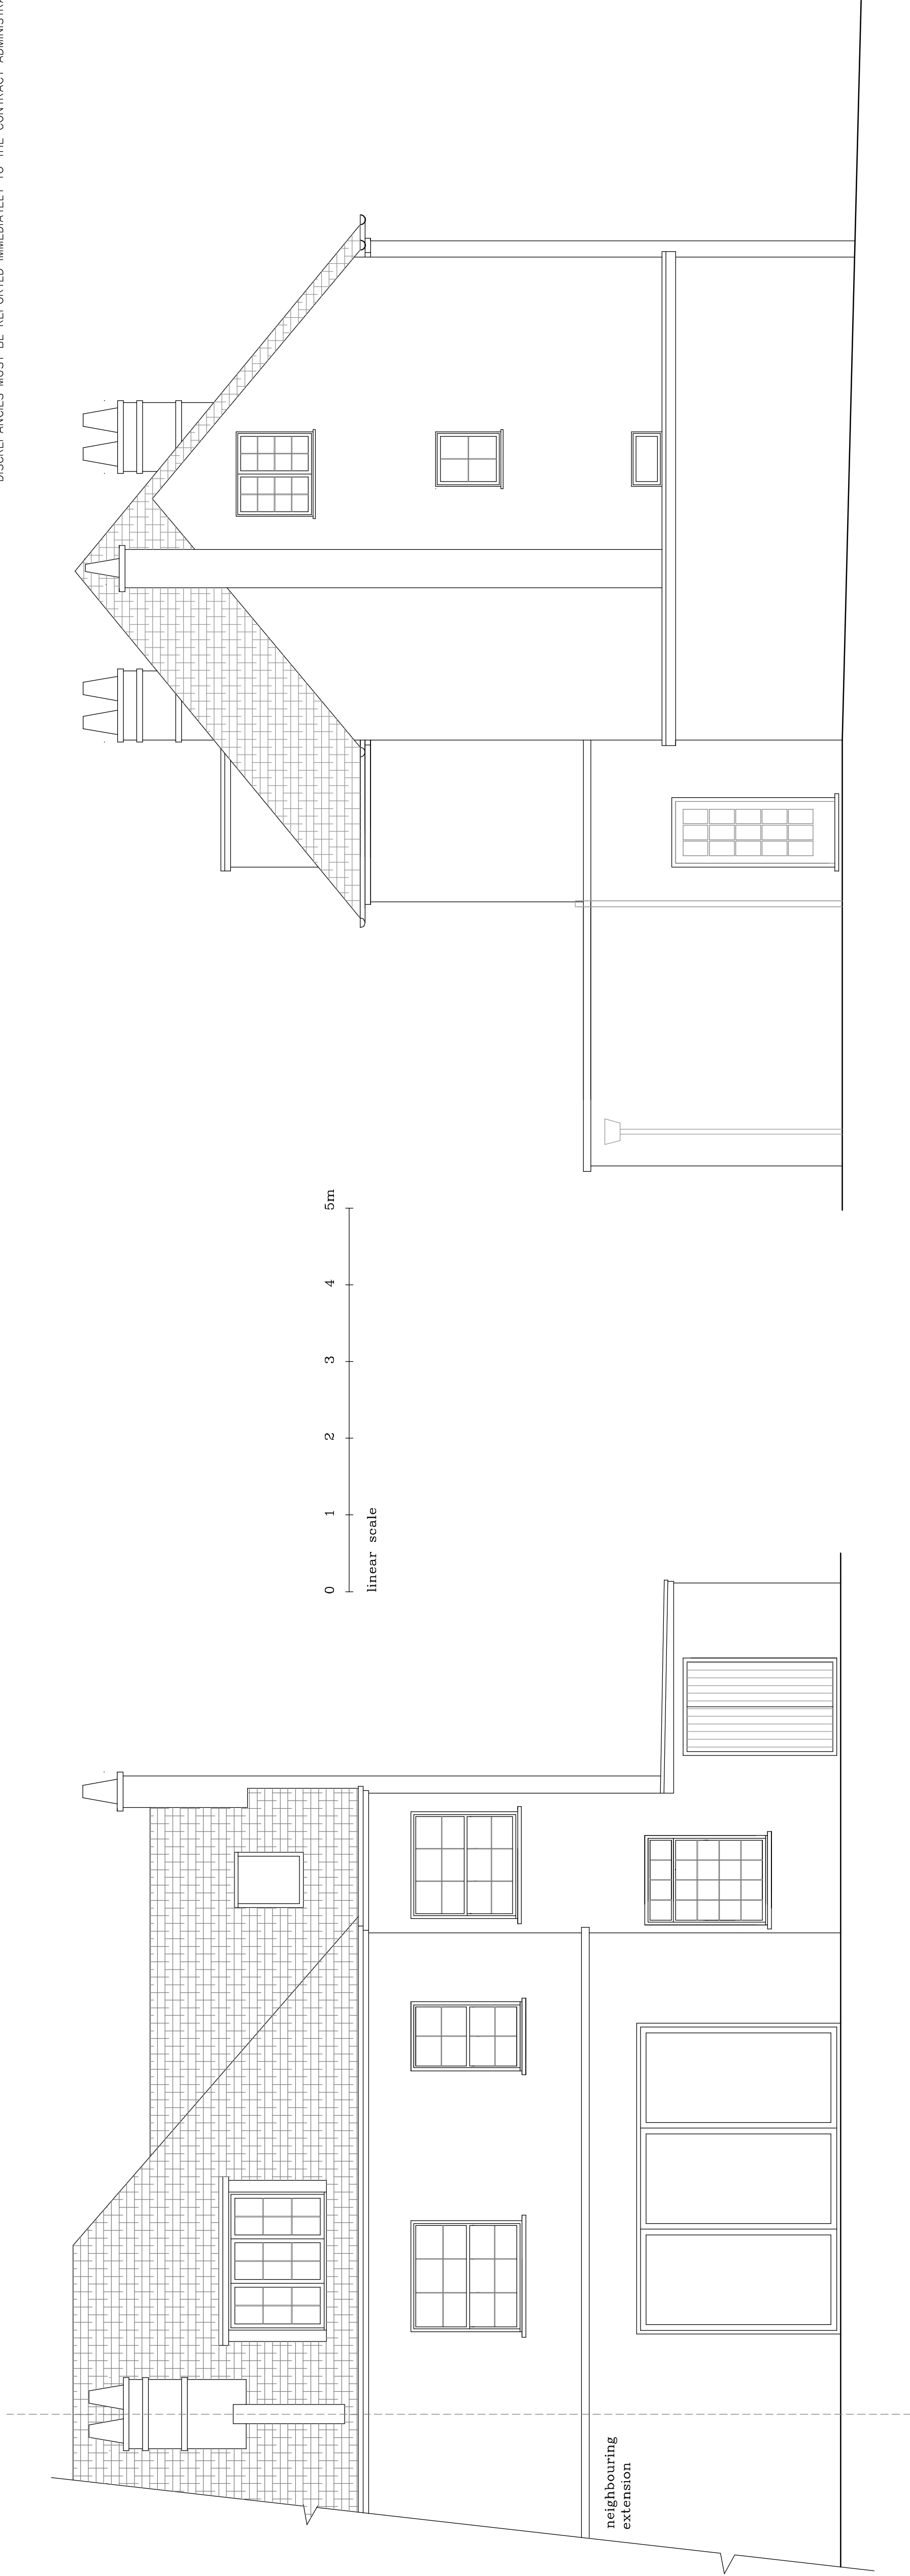


REAR ELEVATION


SIDE EXTENSION

EXISTING

PROPOSED

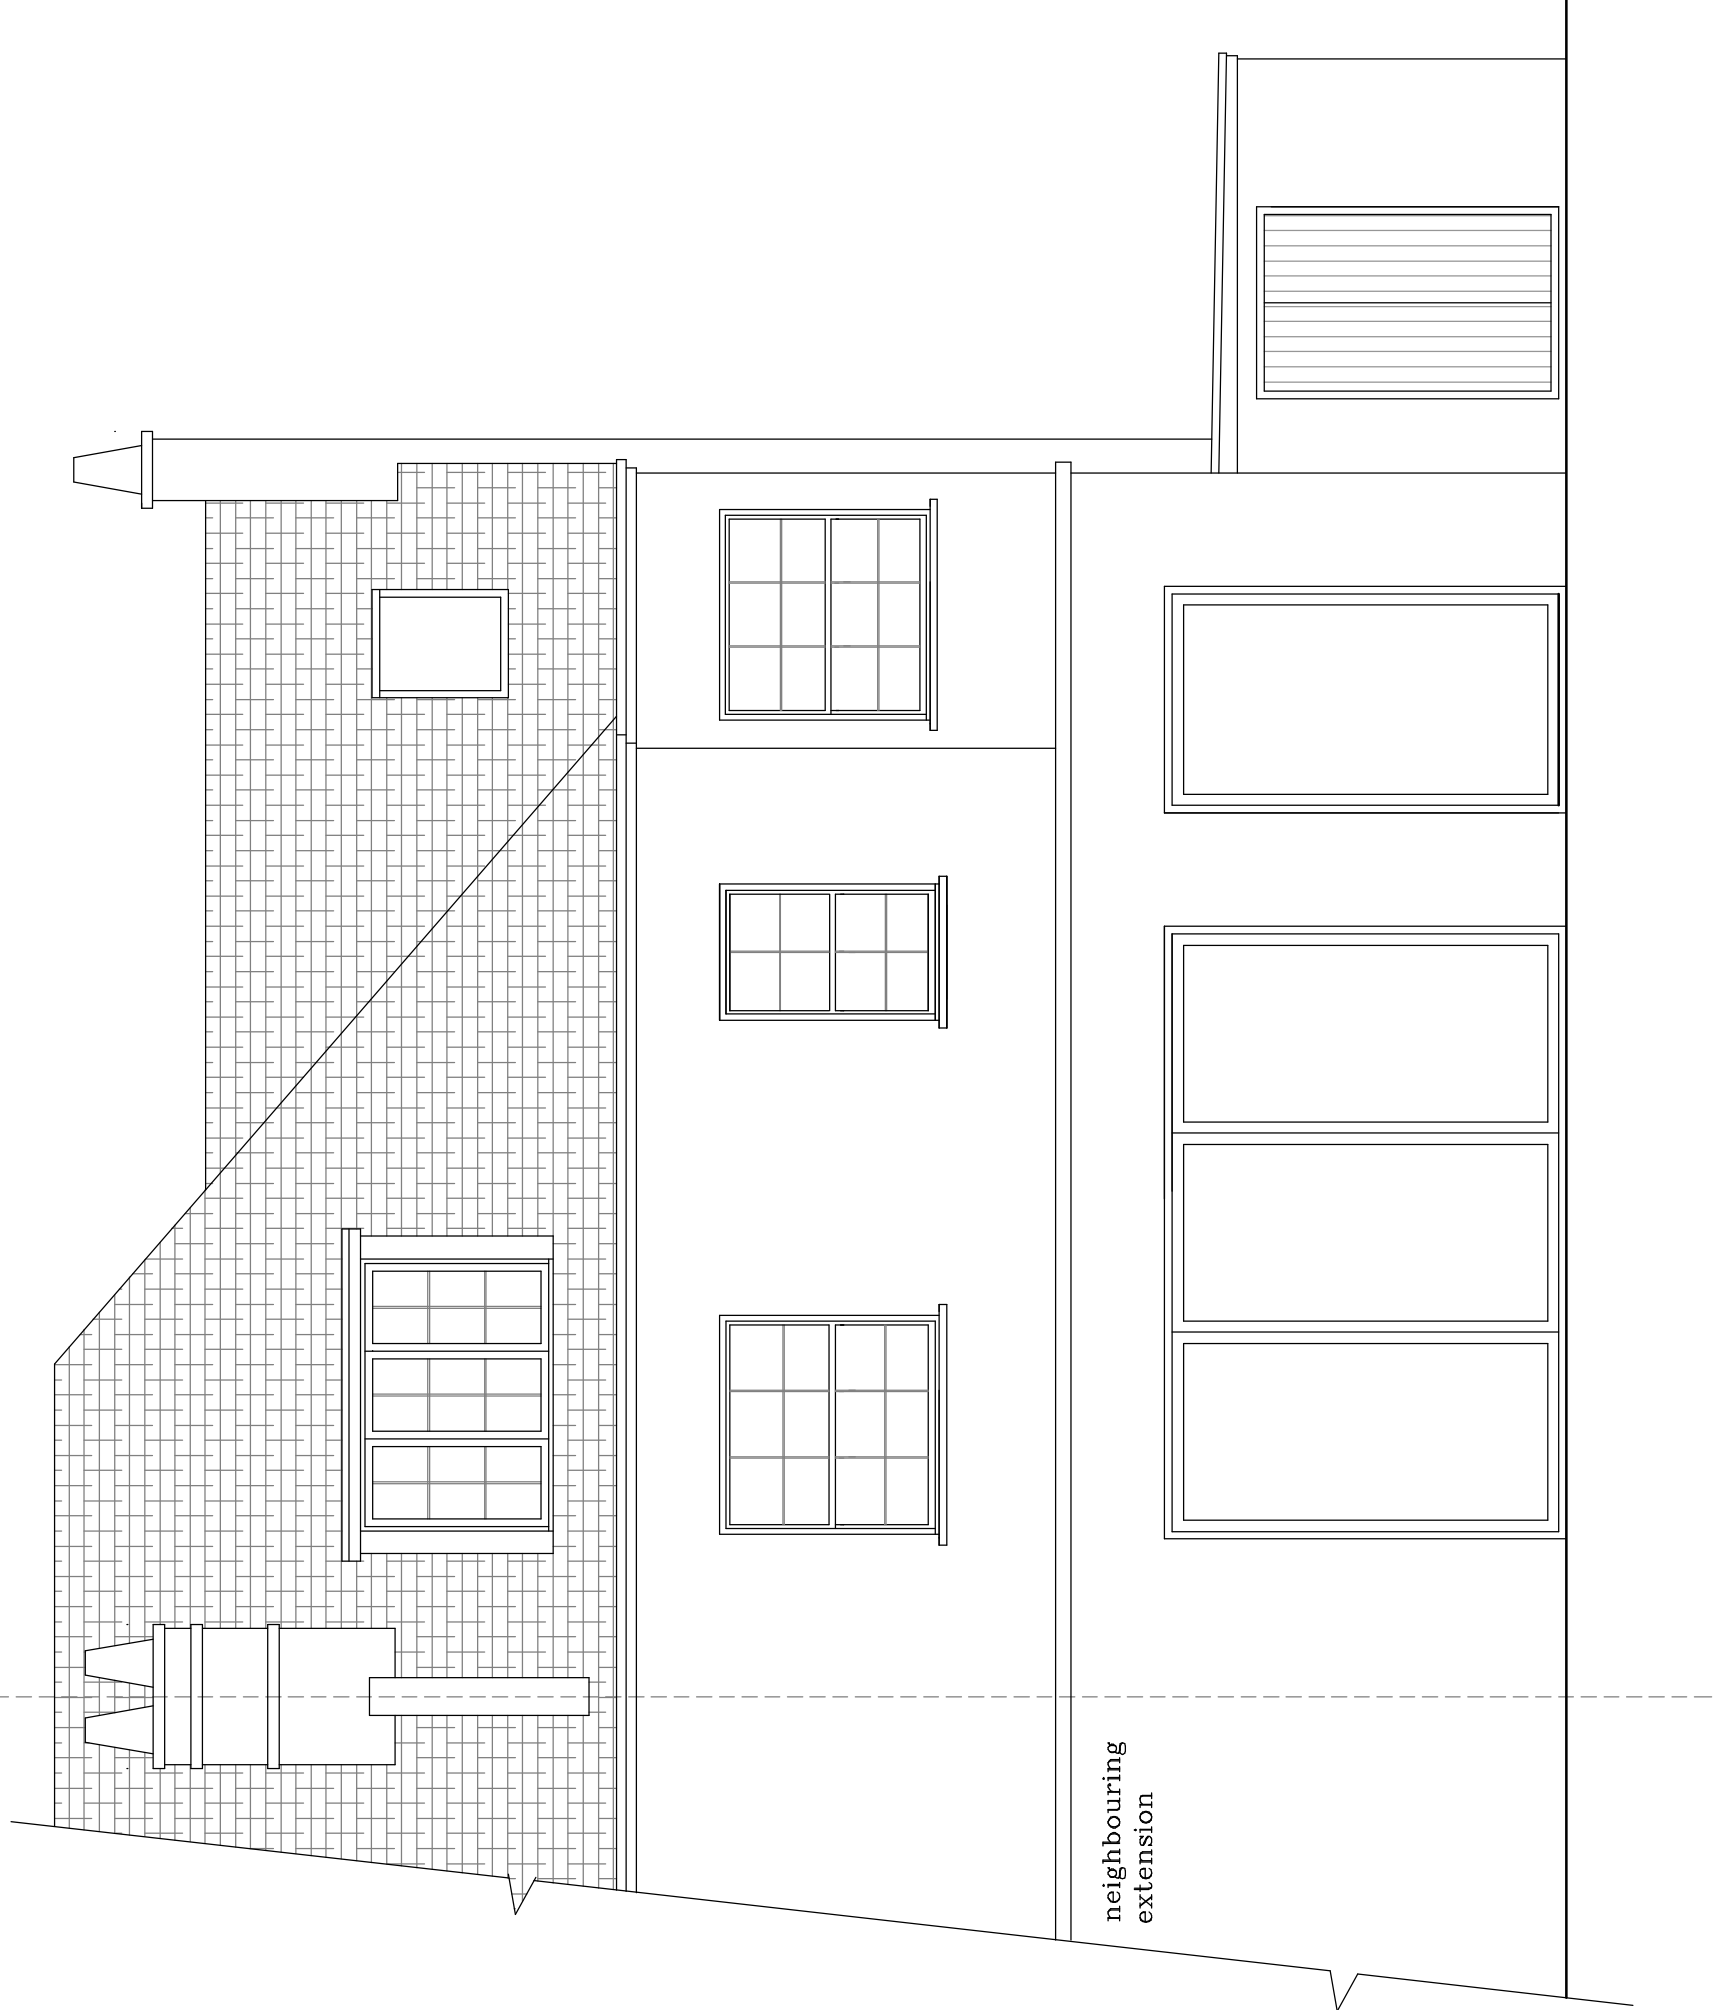

REAR ELEVATION

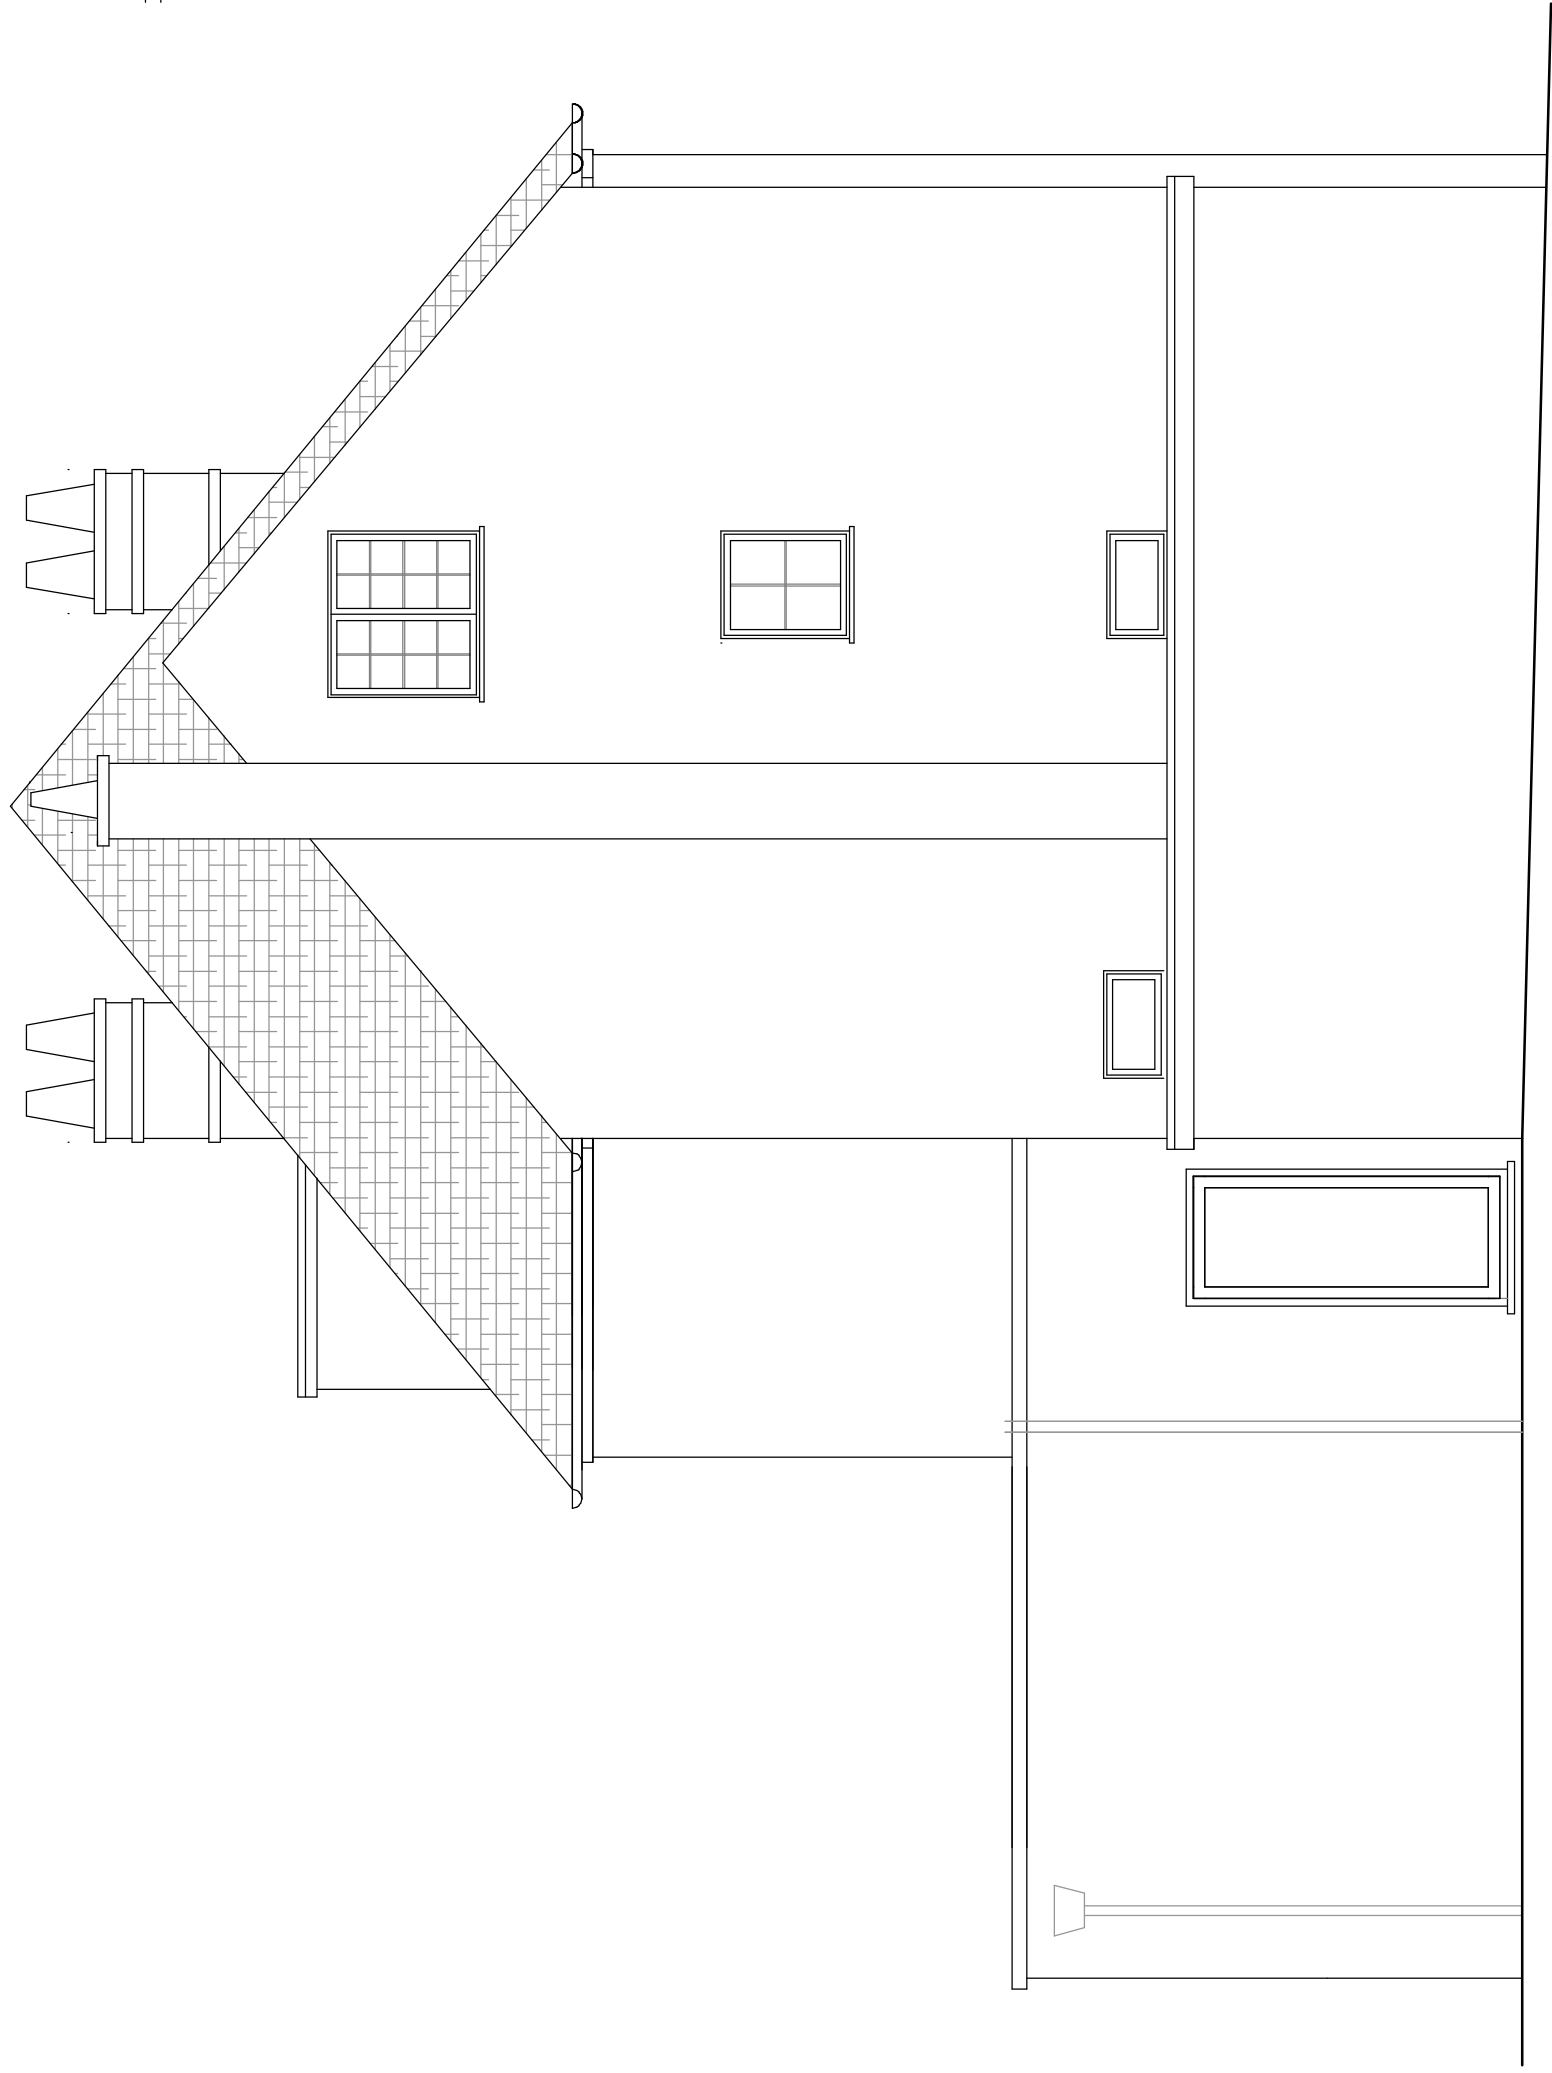

SIDE EXTENSION

materials
walls – white painted render to match
D1 & D2 – grey aluminium doors to match existing
W1 – white upvc casement to match
flat roof – matching dark grey EPDM membrane
downpipes & svp – black plastic

ISSUED FOR PLANNING
REV B JULY 2019 – MINOR AMENDMENTS
REV A JUNE 2019 – MINOR AMENDMENTS

RICS **EVANS & CRAWLEY**
CHARTERED BUILDING SURVEYORS

Telephone: Chesham 01494 775666 Facsimile : 01494 778575
Email : ec@evanscrawley.co.uk

Bridge House Water Meadow Chesham Buckinghamshire HP5 1LF

NORTHWOOD – 4 HIGHFIELD ROAD

ELEVATIONS – EXISTING & PROPOSED

date JUNE 2019 **scale** 1:50 **3021/1/2B**

4 HIGHFIELD ROAD NORTHWOOD MIDDLESEX HA6 1ET