





THIS DRAWING IS COPYRIGHT. DO NOT SCALE. USE FIGURED DIMENSIONS ONLY.
THE CONTRACTOR IS TO CHECK ALL DIMENSIONS ON SITE BEFORE COMMENCEMENT OF THE WORKS.
DISCREPANCIES MUST BE REPORTED IMMEDIATELY TO THE CONTRACT ADMINISTRATOR BEFORE PROCEEDING.

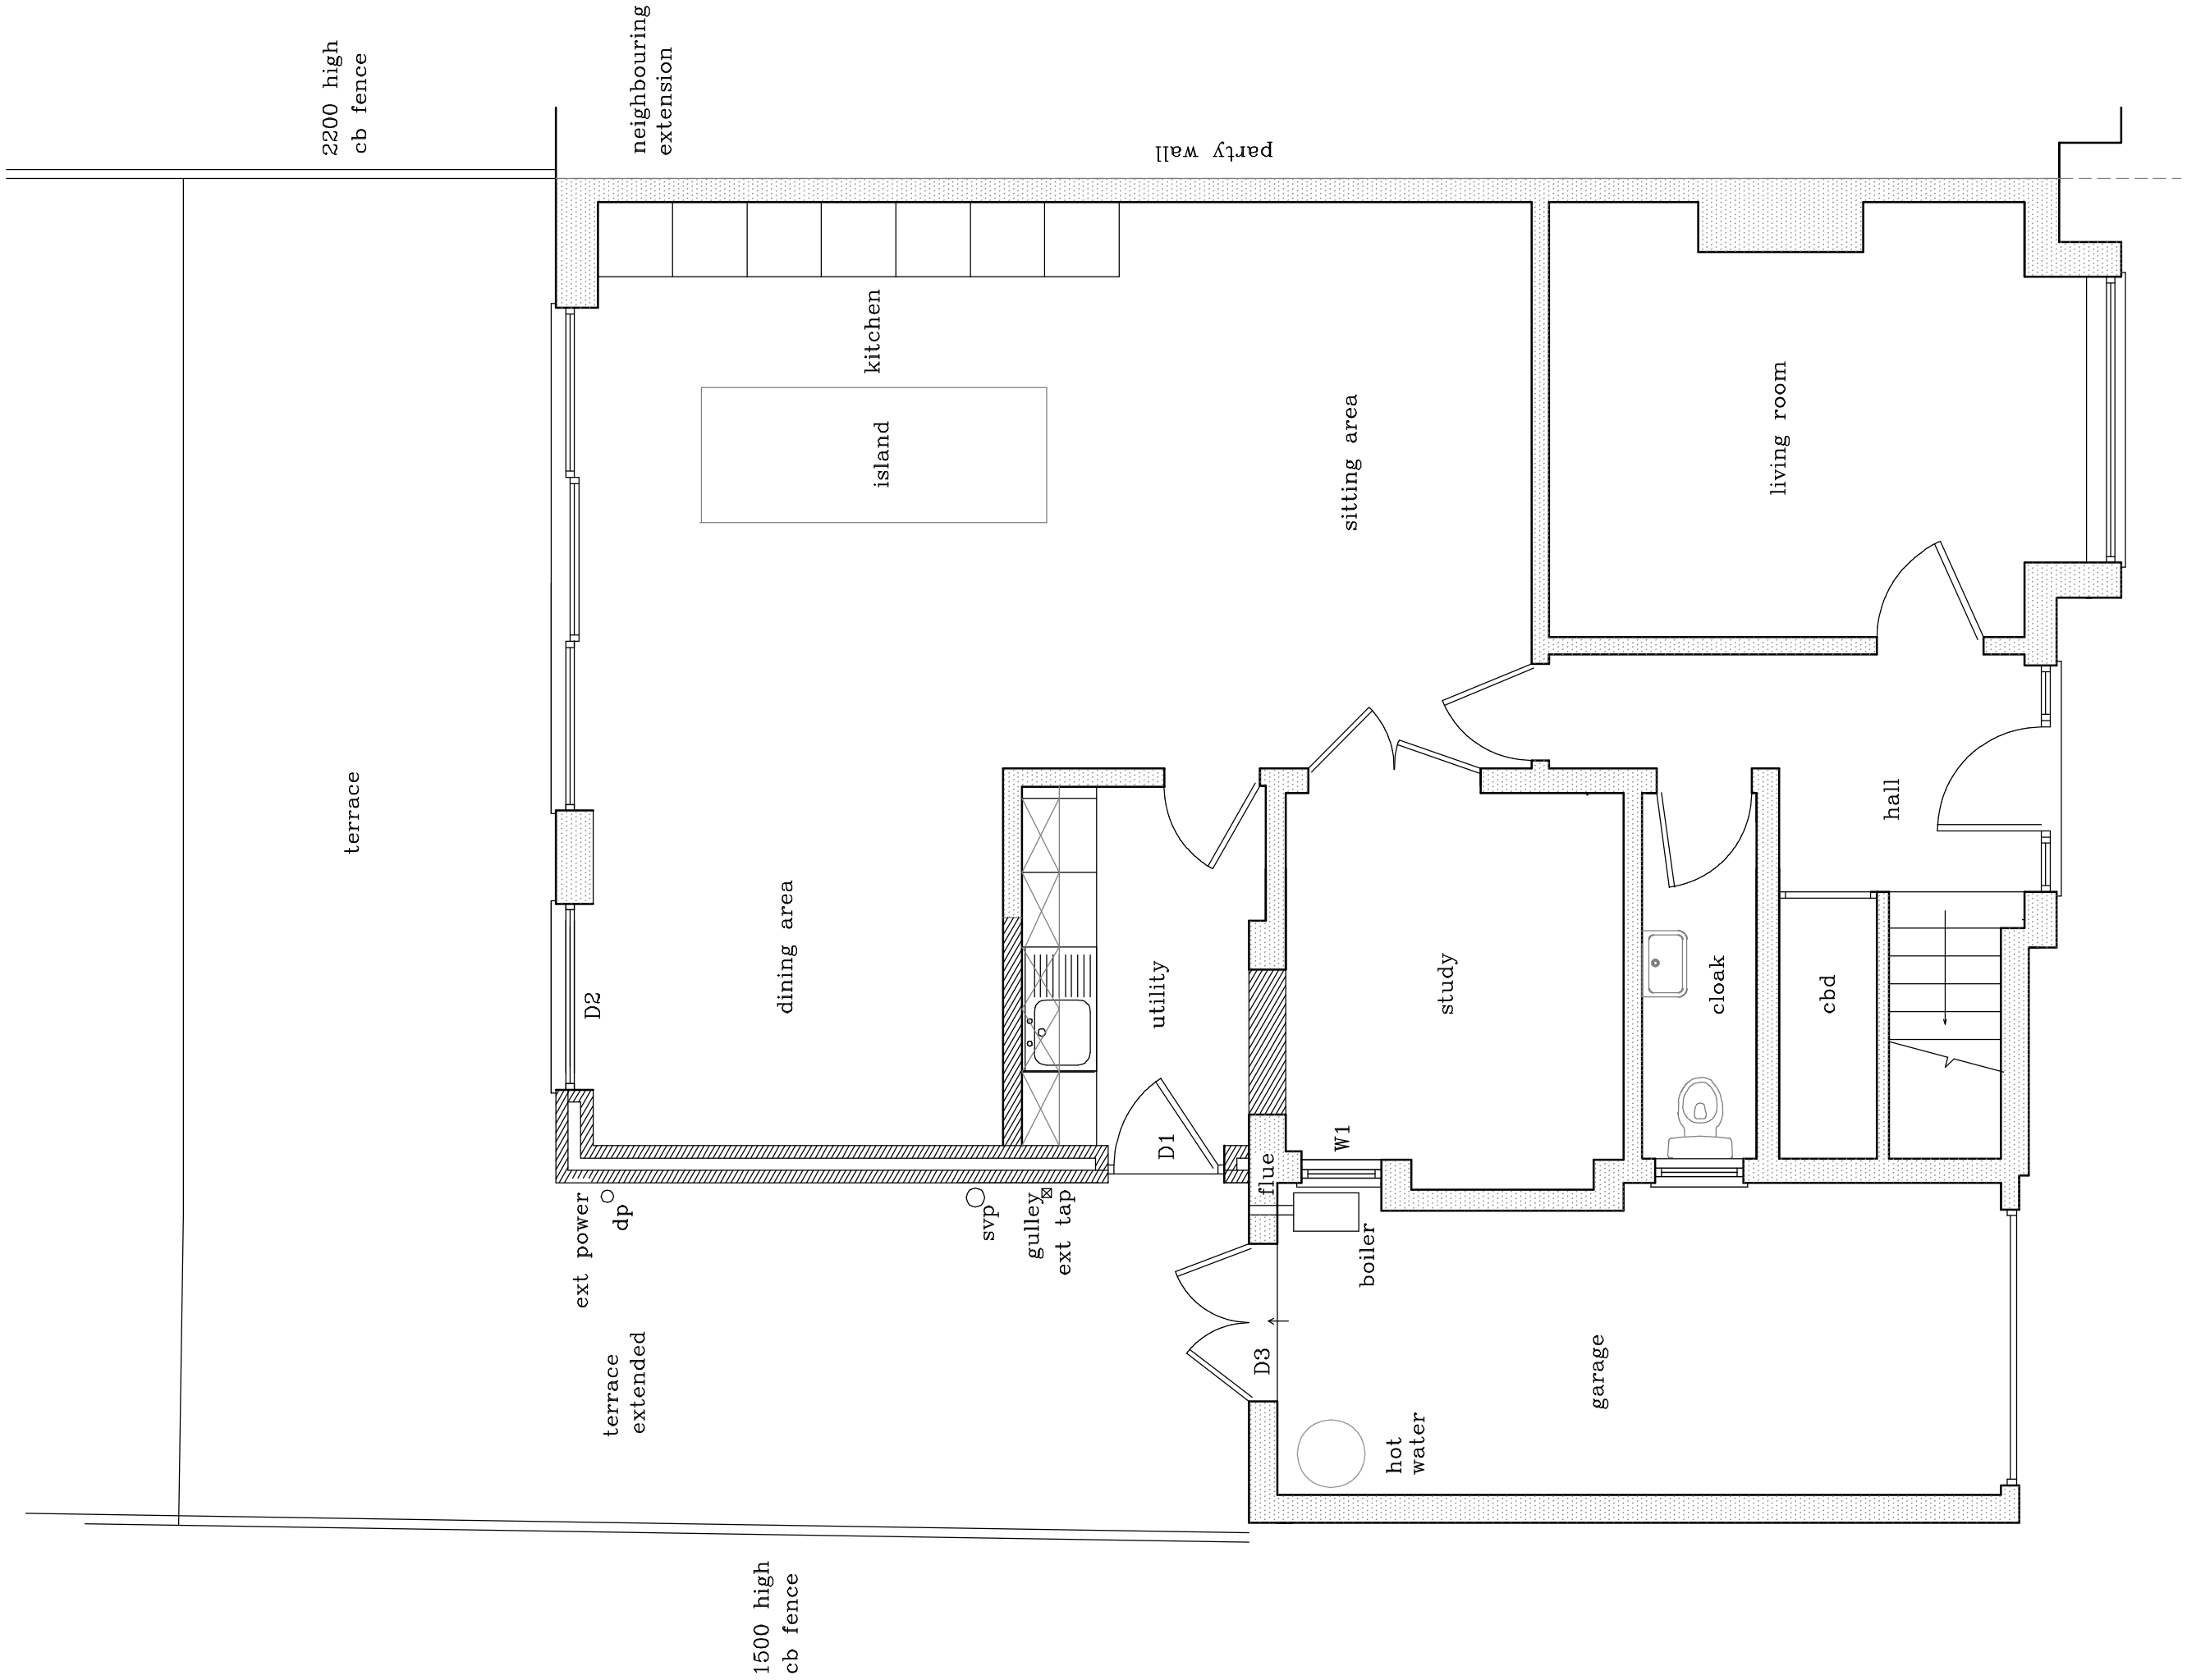

GROUND FLOOR



FIRST FLOOR

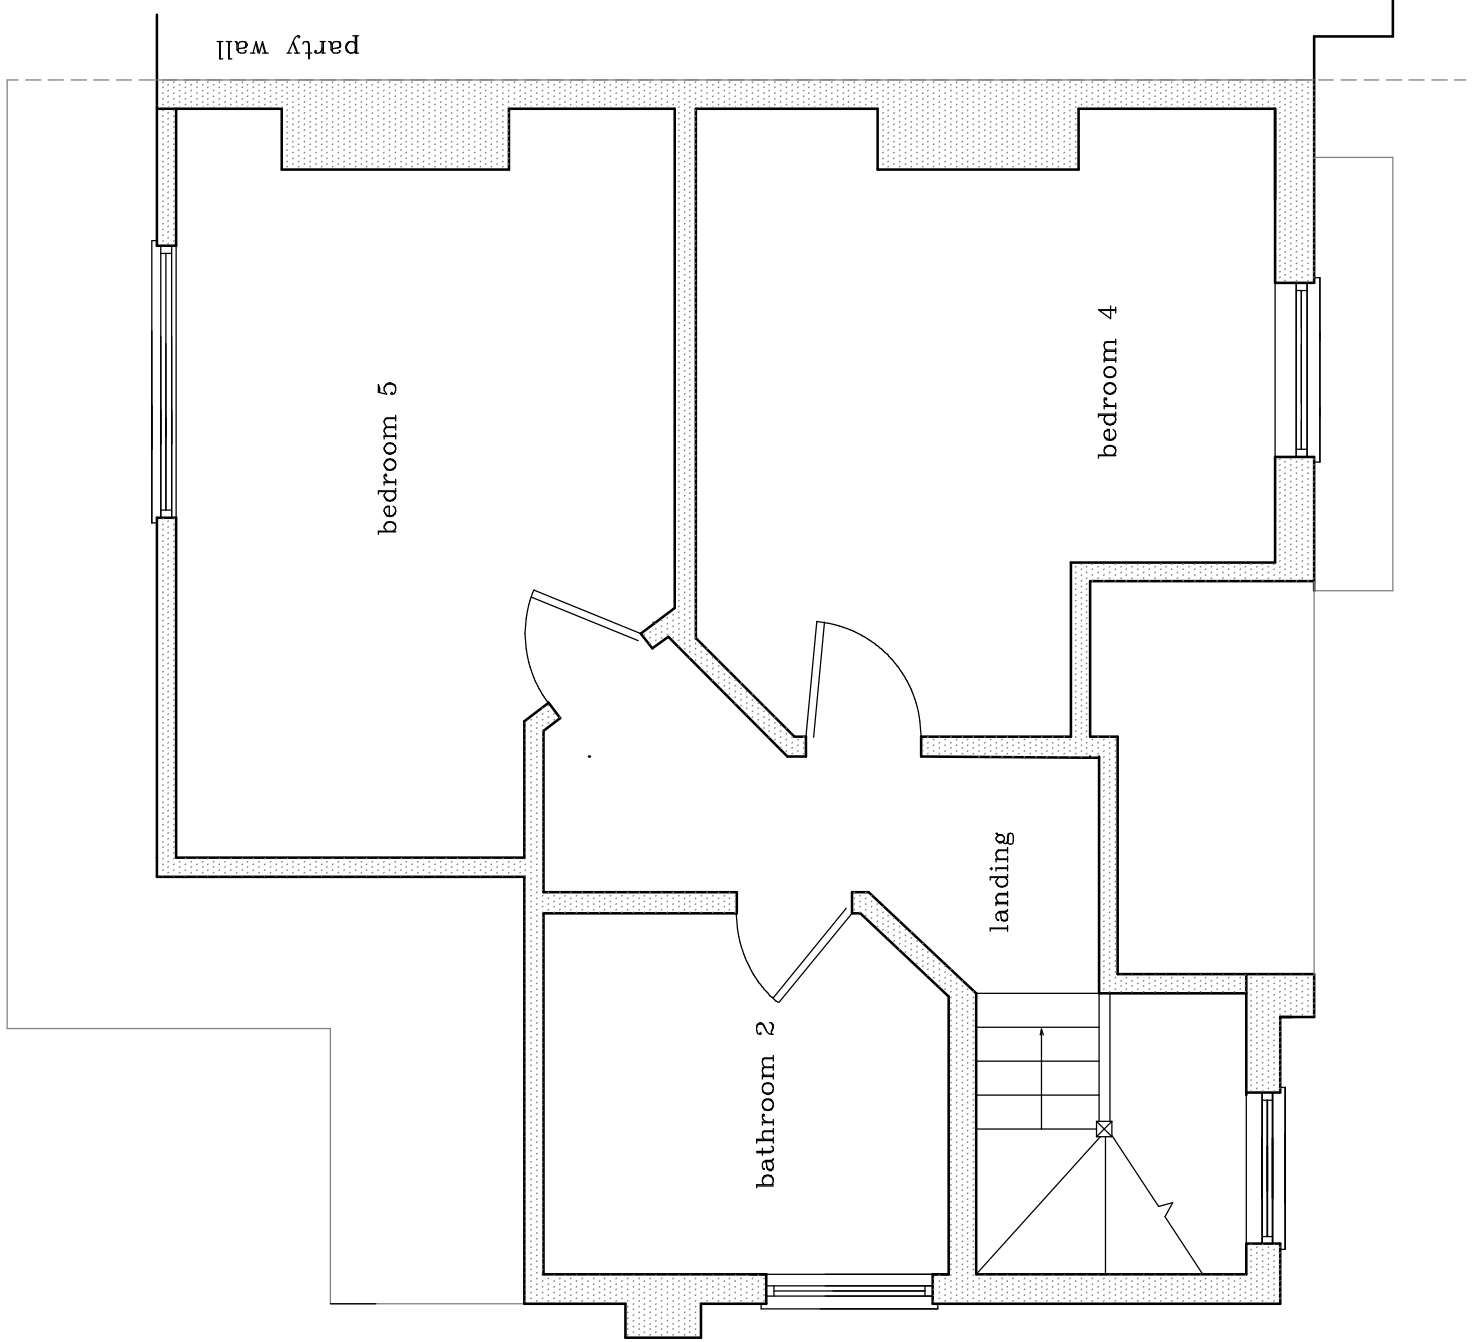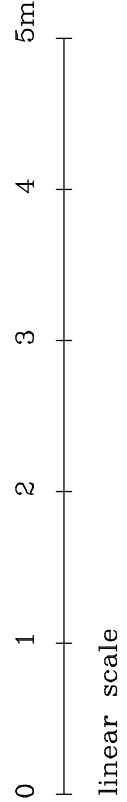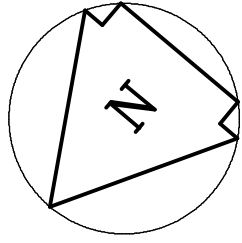

FIRST FLOOR

ISSUED FOR PLANNING
REV B JULY 2019 — MINOR AMENDMENTS
REV A JUNE 2019 — MINOR AMENDMENTS



CHARTERED BUILDING SURVEYORS

Telephone: Chesham 01494 775666 Facsimile : 01494 778575
Email : ec@evanscrawley.co.uk

Bridge House Water Meadow Chesham Buckinghamshire HP5 1LF

NORTHWOOD – 4 HIGHFIELD ROAD

PLANS AS PROPOSED

date JUNE 2019
scale 1:50
3021/2/1B