


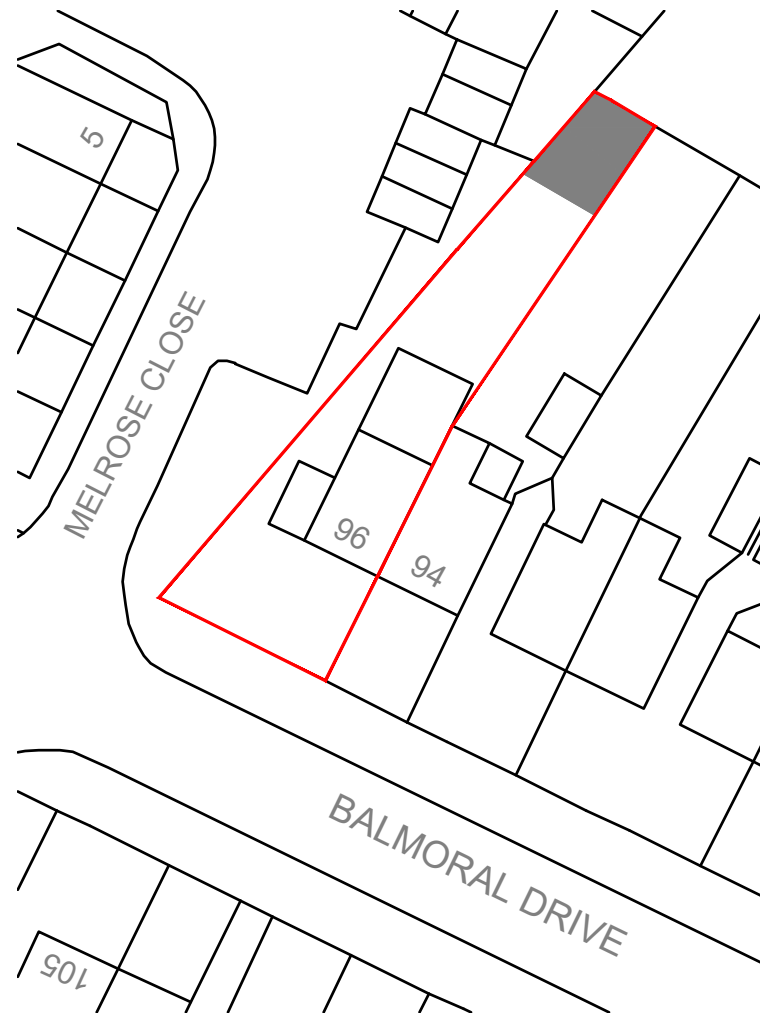


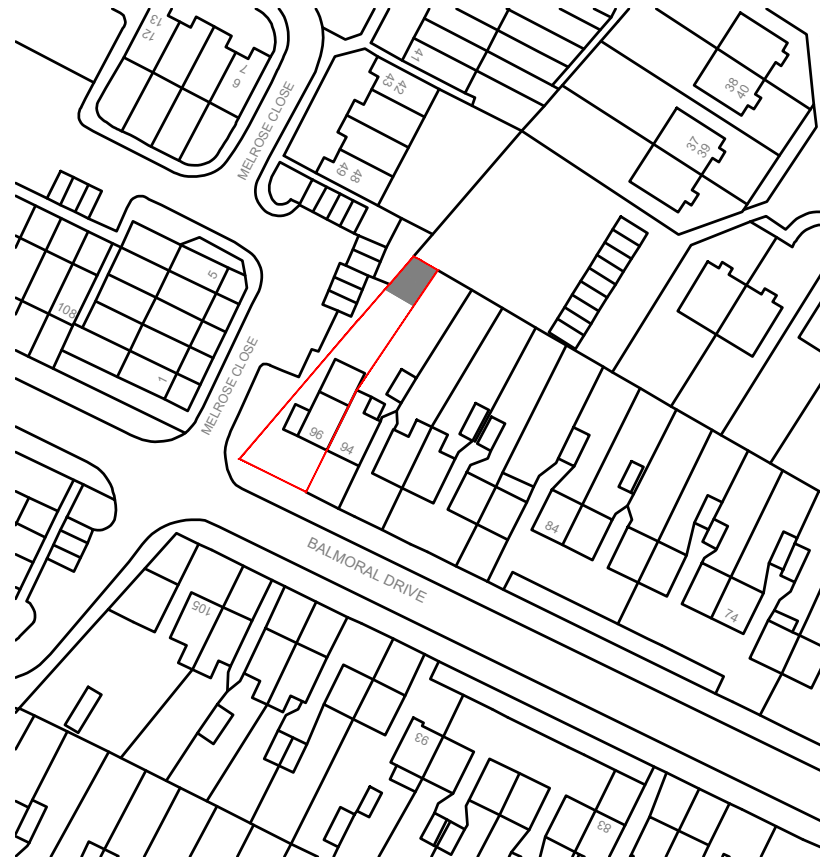


BLOCK PLAN 1:500

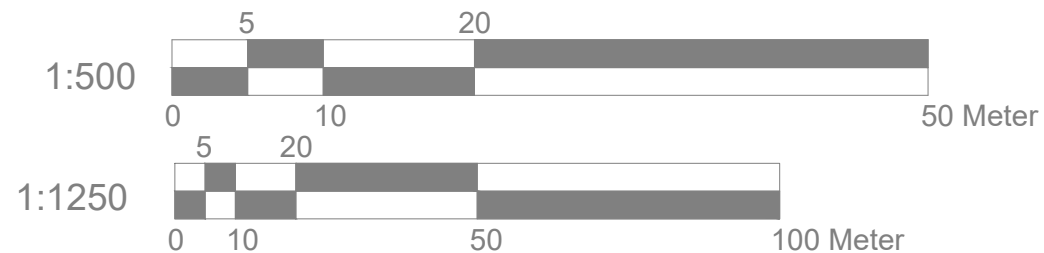

LOCATION PLAN 1:1250

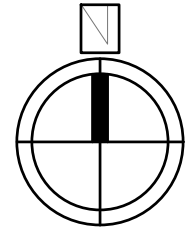

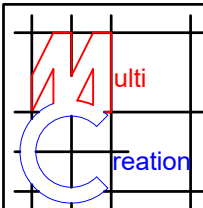	Project:	Title:	Scale: 1:500/1250 @ A4
	96 Balmoral Drive	Block plan	Date: Nov 2020
	Hayes	Location plan	Drawing No.: 2980/OUT-01/SP
	UB4 0BY		Revision
239 Western Road, Southall, Middx, UB2 5HS Tel: 020 8571 1369 info@multicreation.co.uk			