

Contact:  
Email: rabindhraa@hotmail.co.uk, Cell: 044 + 078 3293 8374  
Web site: www.bluearchdesign.co.uk

Notes:  
© 2017 Blue Architecture Limited.  
All rights reserved.  
All drawings are for the purpose of gaining  
Planning Permission approval only.  
All written dimensions to be taken in  
preferences to scaled dimensions.

Extend Area:-  
Loft Conversion: Max. 50.0 Cu.M

| Rev. | Description | By | Ckd | Date |
|------|-------------|----|-----|------|
|      |             |    |     |      |
|      |             |    |     |      |
Client:  
**Mr/s. Harinder singh Gill.**

**Project:**  
Loft Conversion involving the erection of a  
Hip to Gable roof extension incorporating a rear  
dormer And installation of front two rooflights.


**Location:**  
7 Ceme Close, Hayes, Middlesex, UB4 0PR.

**Status:**  
Lawful Development Certificate

**Title:**  
Section and Block plan.

|                 |            |             |
|-----------------|------------|-------------|
| Drawn by:       | Str. Et.   | Checked by: |
| <b>L.p</b>      | --         | <b>R.k</b>  |
| Project no:     | Sheet Size | Sheet no.   |
| <b>BAL-1212</b> | <b>A3</b>  |             |
| Date:           | Scale:     |             |
| 10/12/2017      | 1:100,500  | 05          |

Flat Roof  
Loft Conversion  
Maximum 50 Cu.M  
Minimum set back  
from eaves 250  
Bath Room  
2050  
Bath Room  
2150  
2318  
2000  
Store  
Velux Roof light top  
will be similar to roofslope  
Proposed Stair  
for Loft Access  
Box Room

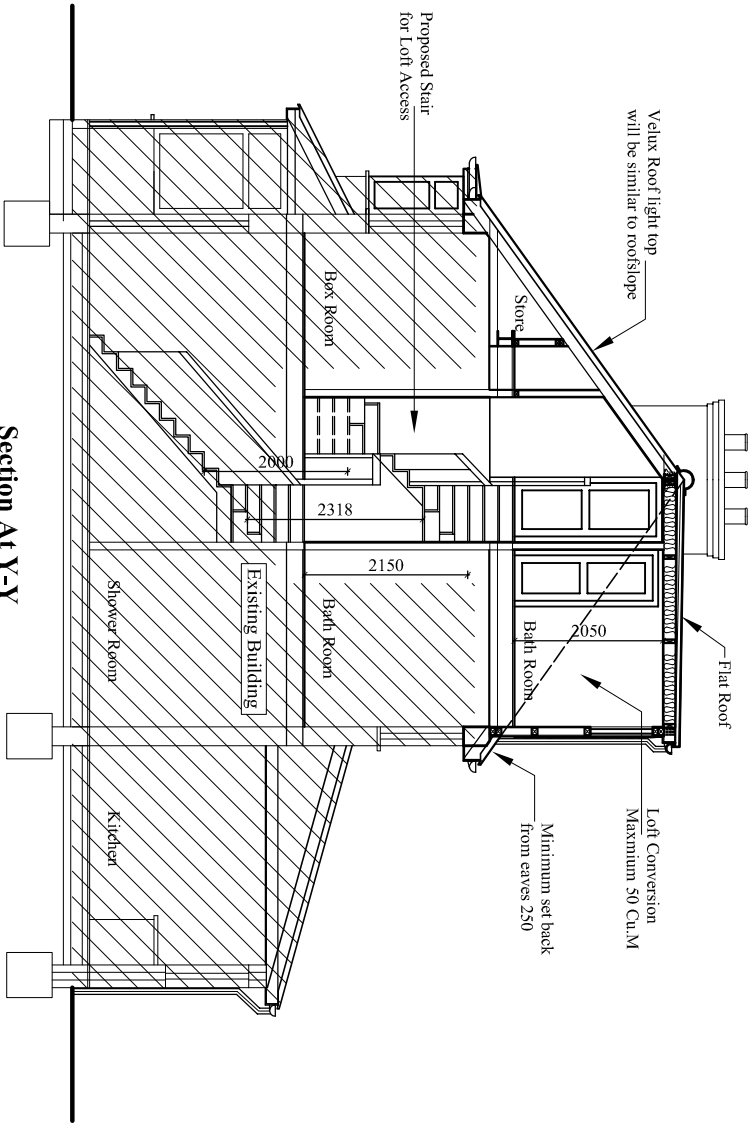

0 1 2 3 5 7 10 13 M  
Scale bar 1:500 (Meter)

Scale bar 1:100 (Meter)

0 0.5 1 1.5 2 3 4 6 8



Block Plan  
Scale:1:500  
○ = Trees