


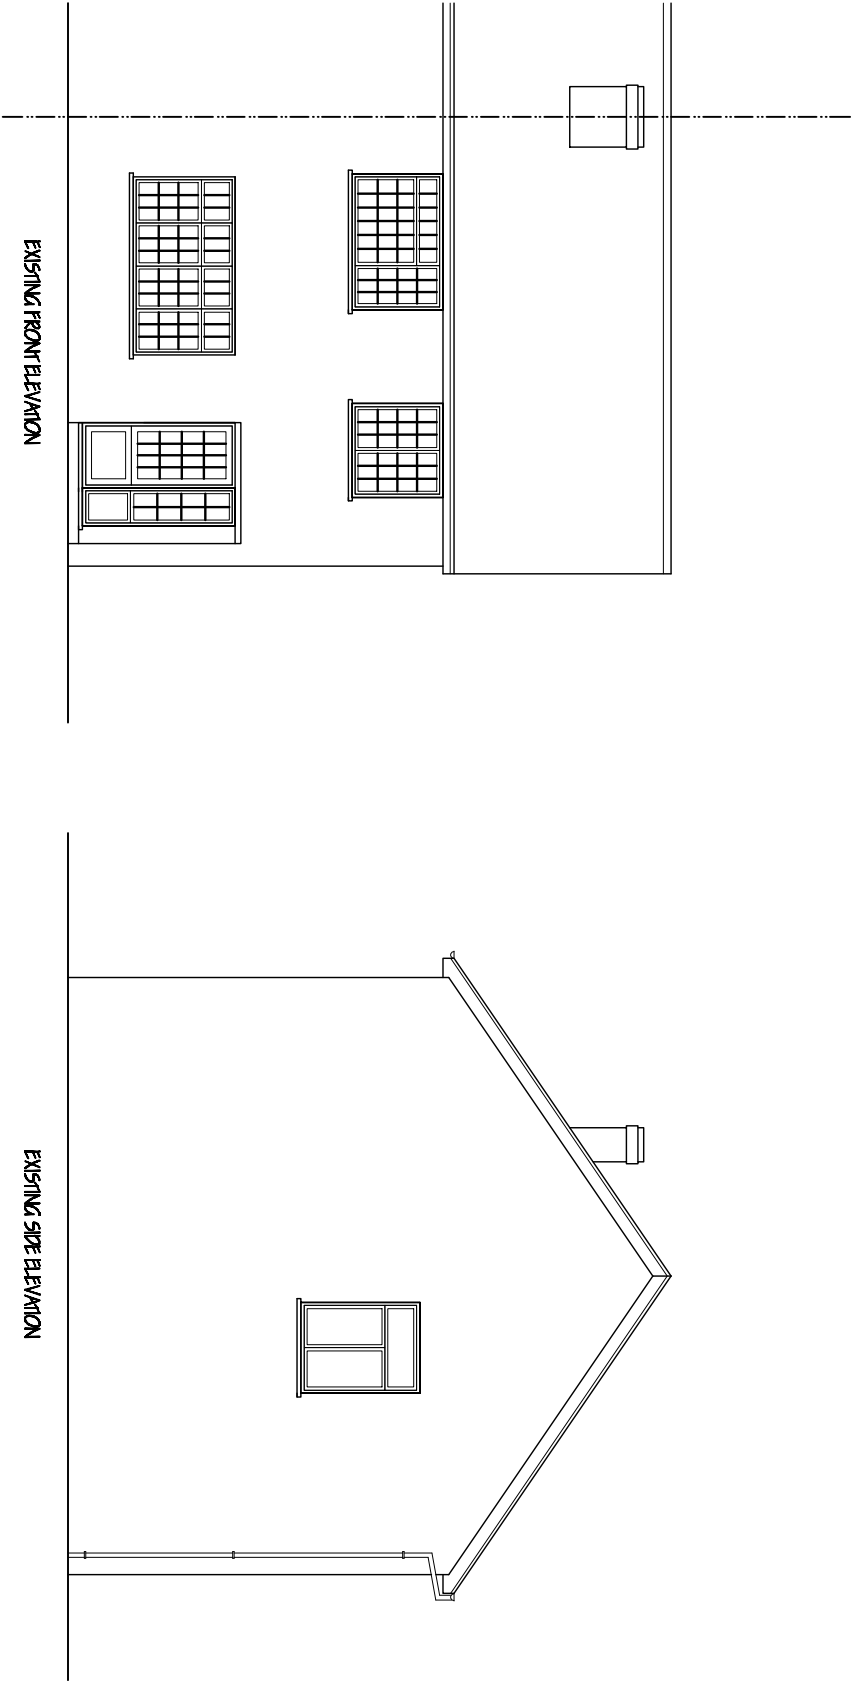

Nigel Fallon, B.Sc. (Hons)MBEng. 07768-408525 <i>Planning & Development Consultant, Building Engineer.</i> 5, Kingswood Avenue, Hounslow, TW3 4LL.		CLIENT ADDRESS: 25, NORTH HYDE ROAD, HAVER, LE15 4NL.	
DRAWING TITLE: EXISTING/PROPOSED ELEVATIONS		NO. - 02	
SCALE - 1:100		REV:	
DATE: 06/08/2015		DWG. PAPER SIZE: A5	

0M 1M 2M 3M 4M 5M 6M 7M 8M 9M 10M

