


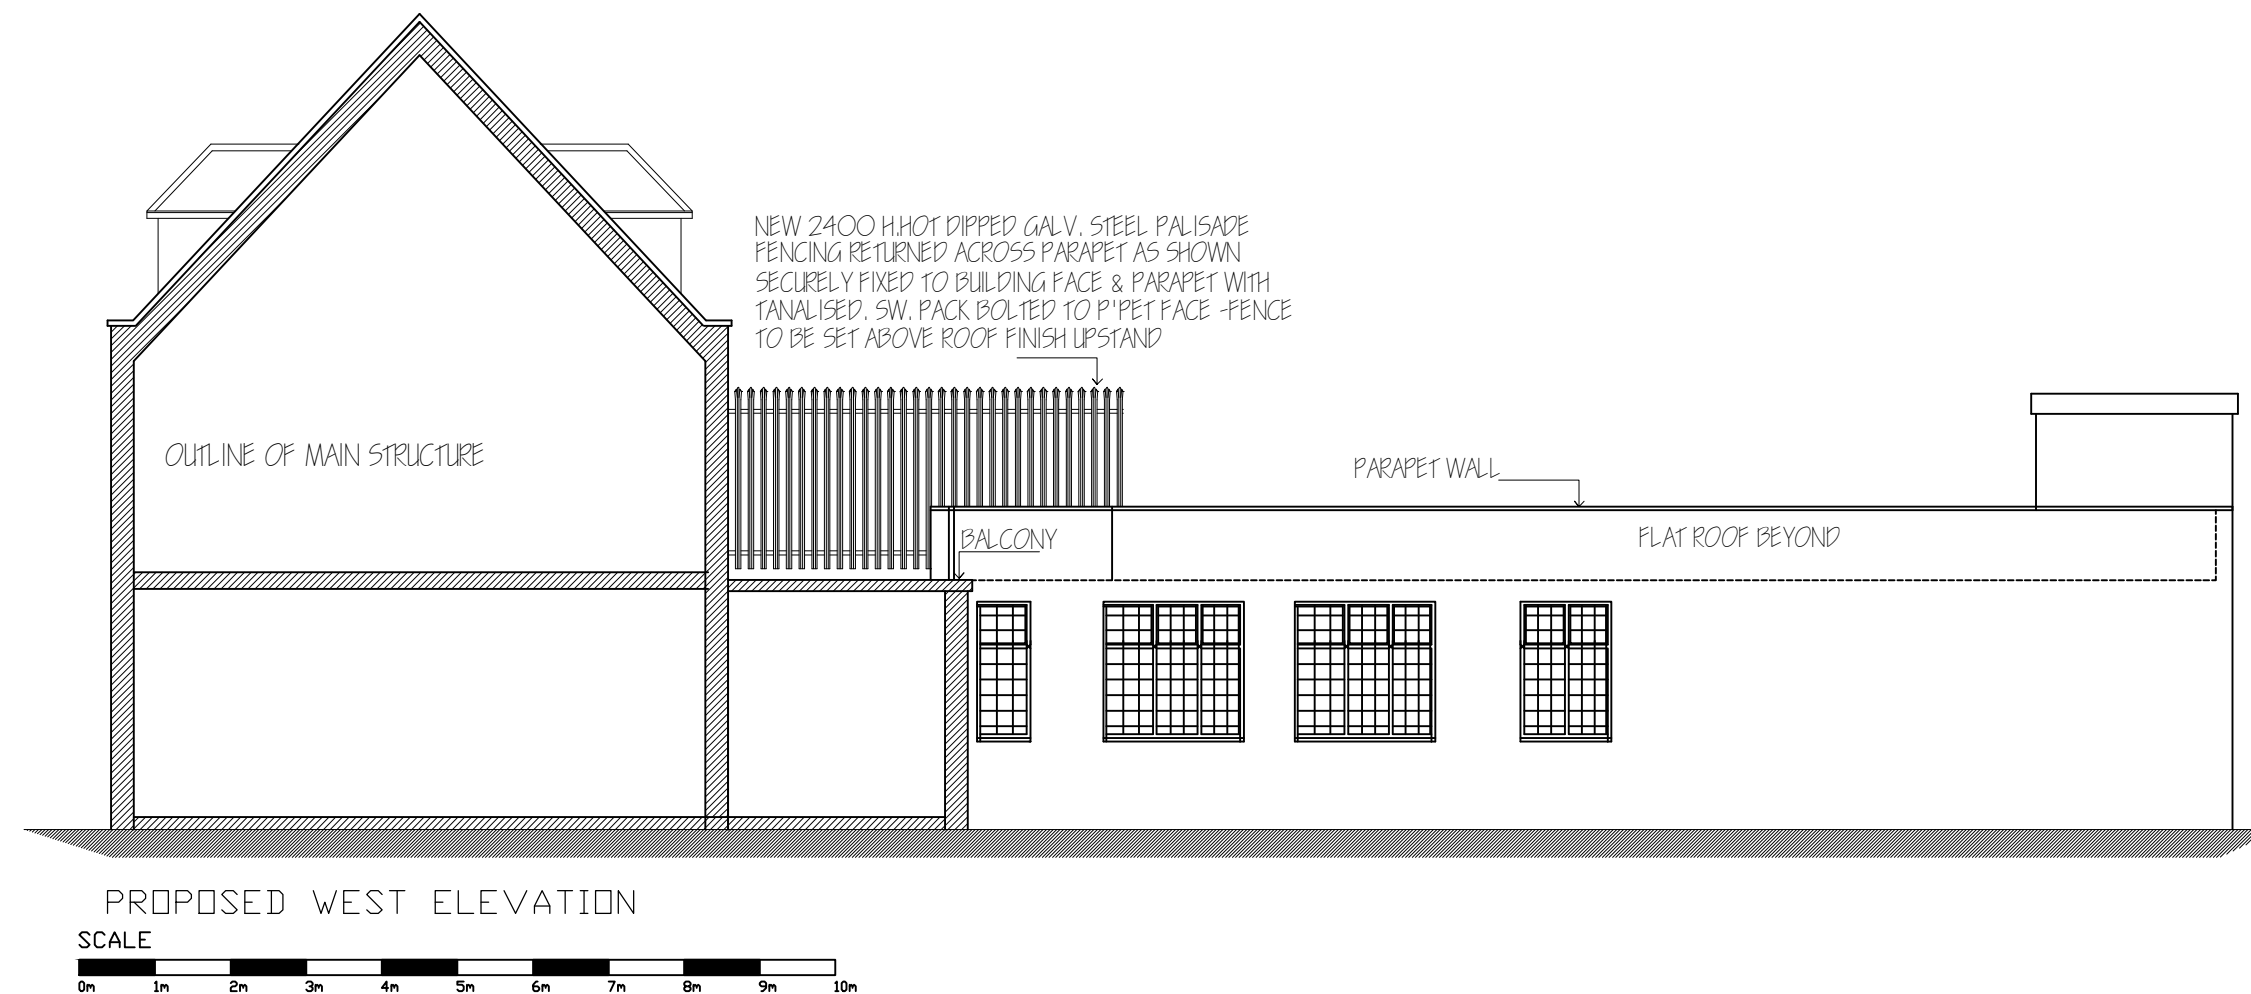

PROPOSED ELEVATIONS
PROPOSED MESH ENCLOSURE TO EXTERNAL FIRE ESCAPE STAIR
AND INSTALLATION OF PALISADE FENCING ON FLAT ROOF
LLOYDS BANK, 34 STATION ROAD, WEST DRAYTON UB7 7BZ
Drawing no. WD6. 06.04.2020 scale 1:100 @ A2

RUGGLES & JEFFERY LTD.
BRITNEY HOUSE, HODGSON WAY,
WICKFORD, ESSEX SS11 8YG.
Tel: 01268 572332 Fax: 01268 572337
Email: enquiries@rugglesandjeffery.co.uk

Malcolm Batchelor MCIAT
Architectural Consultant
"Hestia"
Heathfield Road,
Cross-in-Hand,
Heathfield,
East Sussex TN20 0LS.
Tel: 01435 865084 / 01796 656796
Email: m.batchelor472@btinternet.com