


Metres

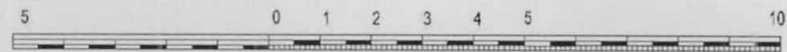

SCALE 1 : 100

REV/NOTES:

Where building to the boundaries the adjacent owner is to be informed under the terms of the Party Wall Act 1996 and its provisions followed. Where building over boundaries the adjacent owner is to be served notice under section 85 of the Town & Country Planning Act 1990.

© This drawing and the works depicted are the copyright of GT Designz LTD and may not be reproduced or amended except by written permission of GT Designz LTD.

Application:

COL – Rear outbuilding, side extension and loft conversion with rear dormer


Client:	Mr N Madhara	Date:	27 th March 2019
Site:	54 Star Road, Hillington, UB10 0QH	Drawn By:	Gurp's Benning
Scale:	Refer to Drawing @ A3	Dwg No:	GTD996 – 03COL

G T DESIGNZ LTD


Building Designs & Technical services

GT Designz Ltd, 5th Floor, Hyde Park Hayes 3, 11 Millington Road, Hayes, UB3 4AZ	Tel : 0208 212 7981 Mob : 07854 351 934 Email : enquiries@gtdesignzlid.com
--	--


Copyright © 2019 GT Designz LTD
(All rights reserved)

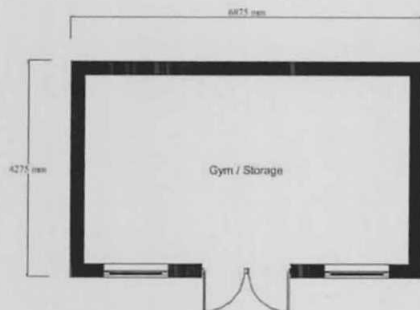

PROPOSED OB LAYOUT
Scale 1:100

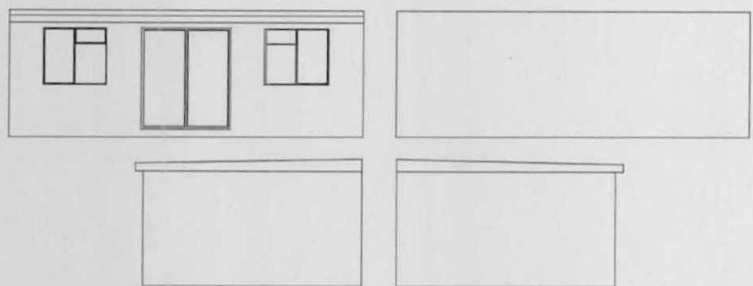

PROPOSED OB ELEVATIONS
Scale 1:100

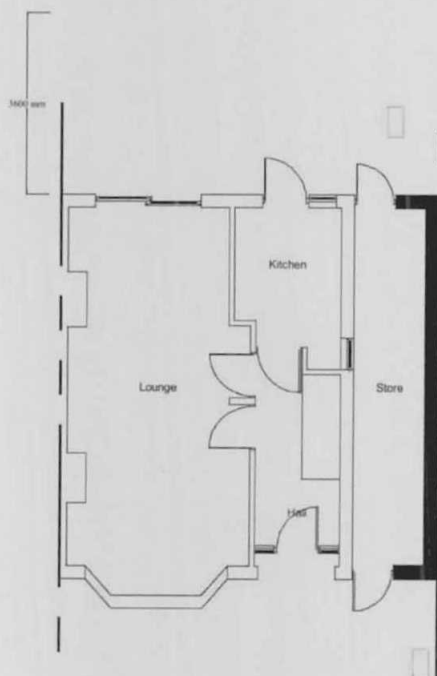

PROPOSED GF / FF & SF LAYOUT
Scale 1:100

