


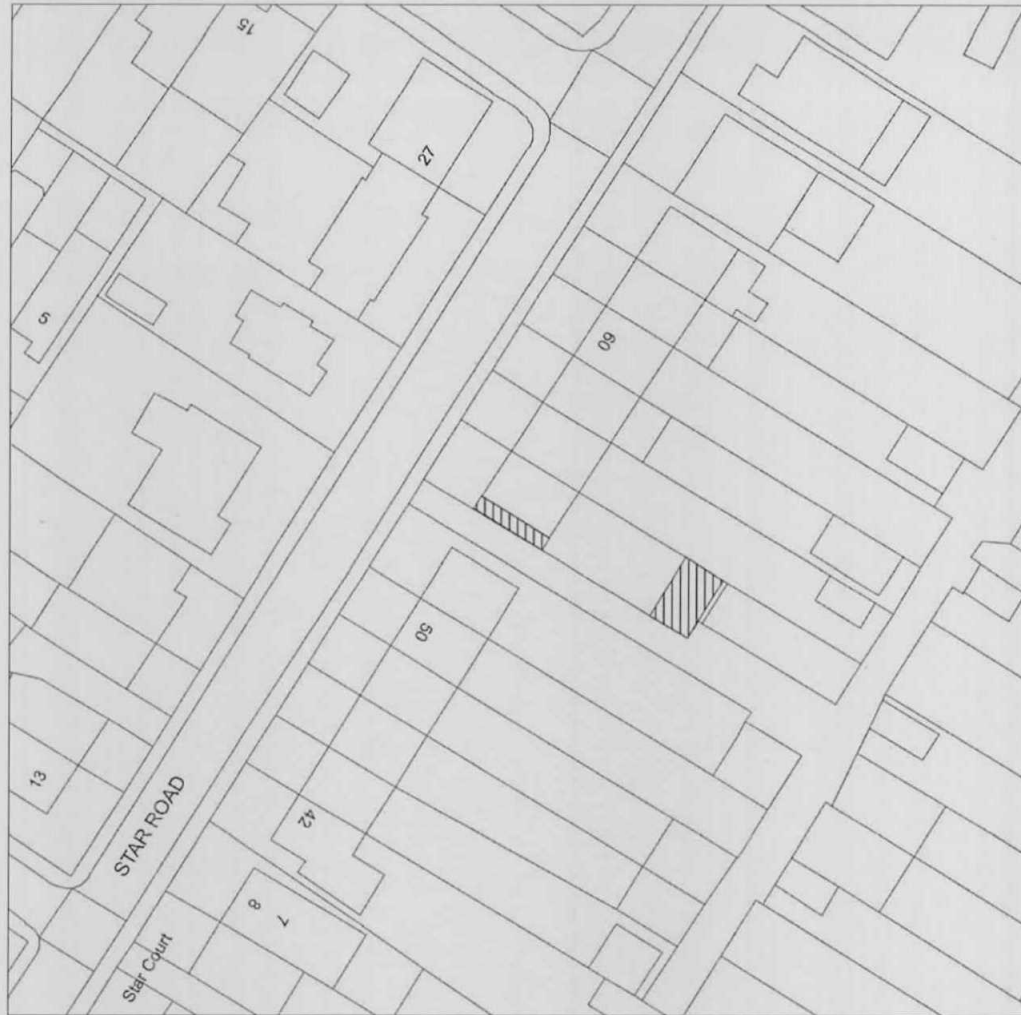

BLOCK PLAN
SCALE 1:500

Application: COL – Rear outbuilding, side extension and loft conversion with rear dormer			
Client:	Mr N Madhara	Date:	27 th March 2019
Site:	54 Star Road, Hillingdon, UB10 0QH	Drawn By:	Gurp's Bening
Scale:	Refer to Drawing @ A3	Draw No:	GTD/938 – 09COL

G T DESIGNZ LTD	
<i>Building Designs & Technical services</i>	
GT Designz Ltd, 5th Floor, Hyde Park Hayes 3, 11 Millington Road, Hayes, UB3 4AZ	Tel : 0206 212 7981 Mob : 07854 351 934 Email : enquiries@gtdesignz.co.uk

Copyright © 2019 GT Designz LTD
(All rights reserved)