

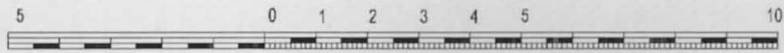


Metres

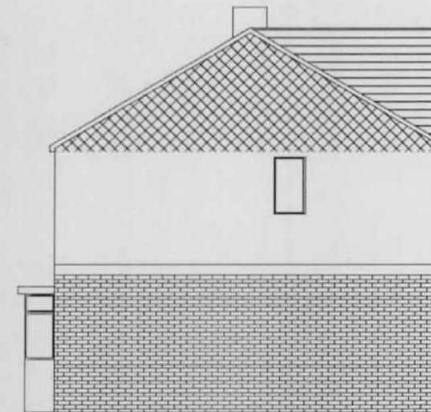

SCALE 1 : 100

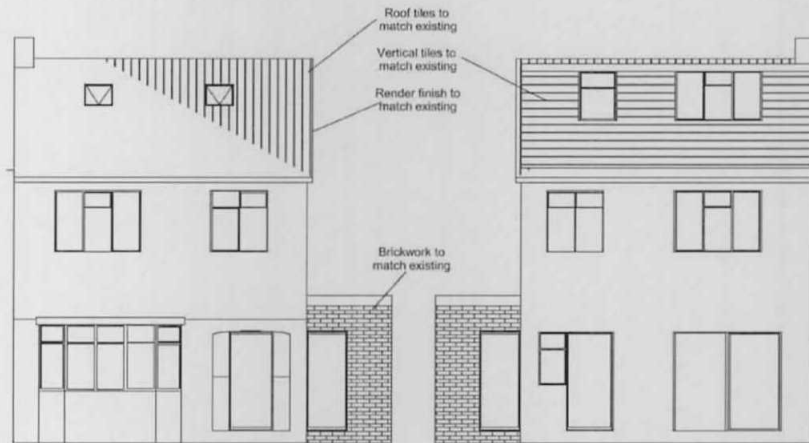

REVNOTES

Where building to the boundaries the adjacent owner is to be informed under the terms of the Party Wall Act 1996 and its provisions followed. Where building over boundaries the adjacent owner is to be served notice under section 65 of the Town & Country Planning Act 1990.

© This drawing and the works depicted are the copyright of GT Designz LTD and may not be reproduced or amended except by written permission of GT Designz LTD.

PROPOSED FRONT / REAR & SIDE ELEVATIONS
Scale 1:100

Application: COL – Rear outbuilding, side extension and loft conversion with rear dormer			
Client:	Mr N Madhira	Date:	27 th March 2019
Site:	54 Star Road, Hillingdon, UB10 0QH	Drawn By:	Gurp's Banning
Scale:	Refer to Drawing @ A3	Dwg No:	GTD036 – 04COL

G T DESIGNZ LTD	
Building Designs & Technical services	
GT Designz Ltd, 5th Floor, Hyde Park Hayes 3, 11 Millington Road, Hayes, UB3 4AZ.	Tel : 0208 212 7881 Mob : 07854 351 034 Email : enquiries@gtdesignz Ltd.com

Copyright © 2019 GT Designz LTD
(All rights reserved)