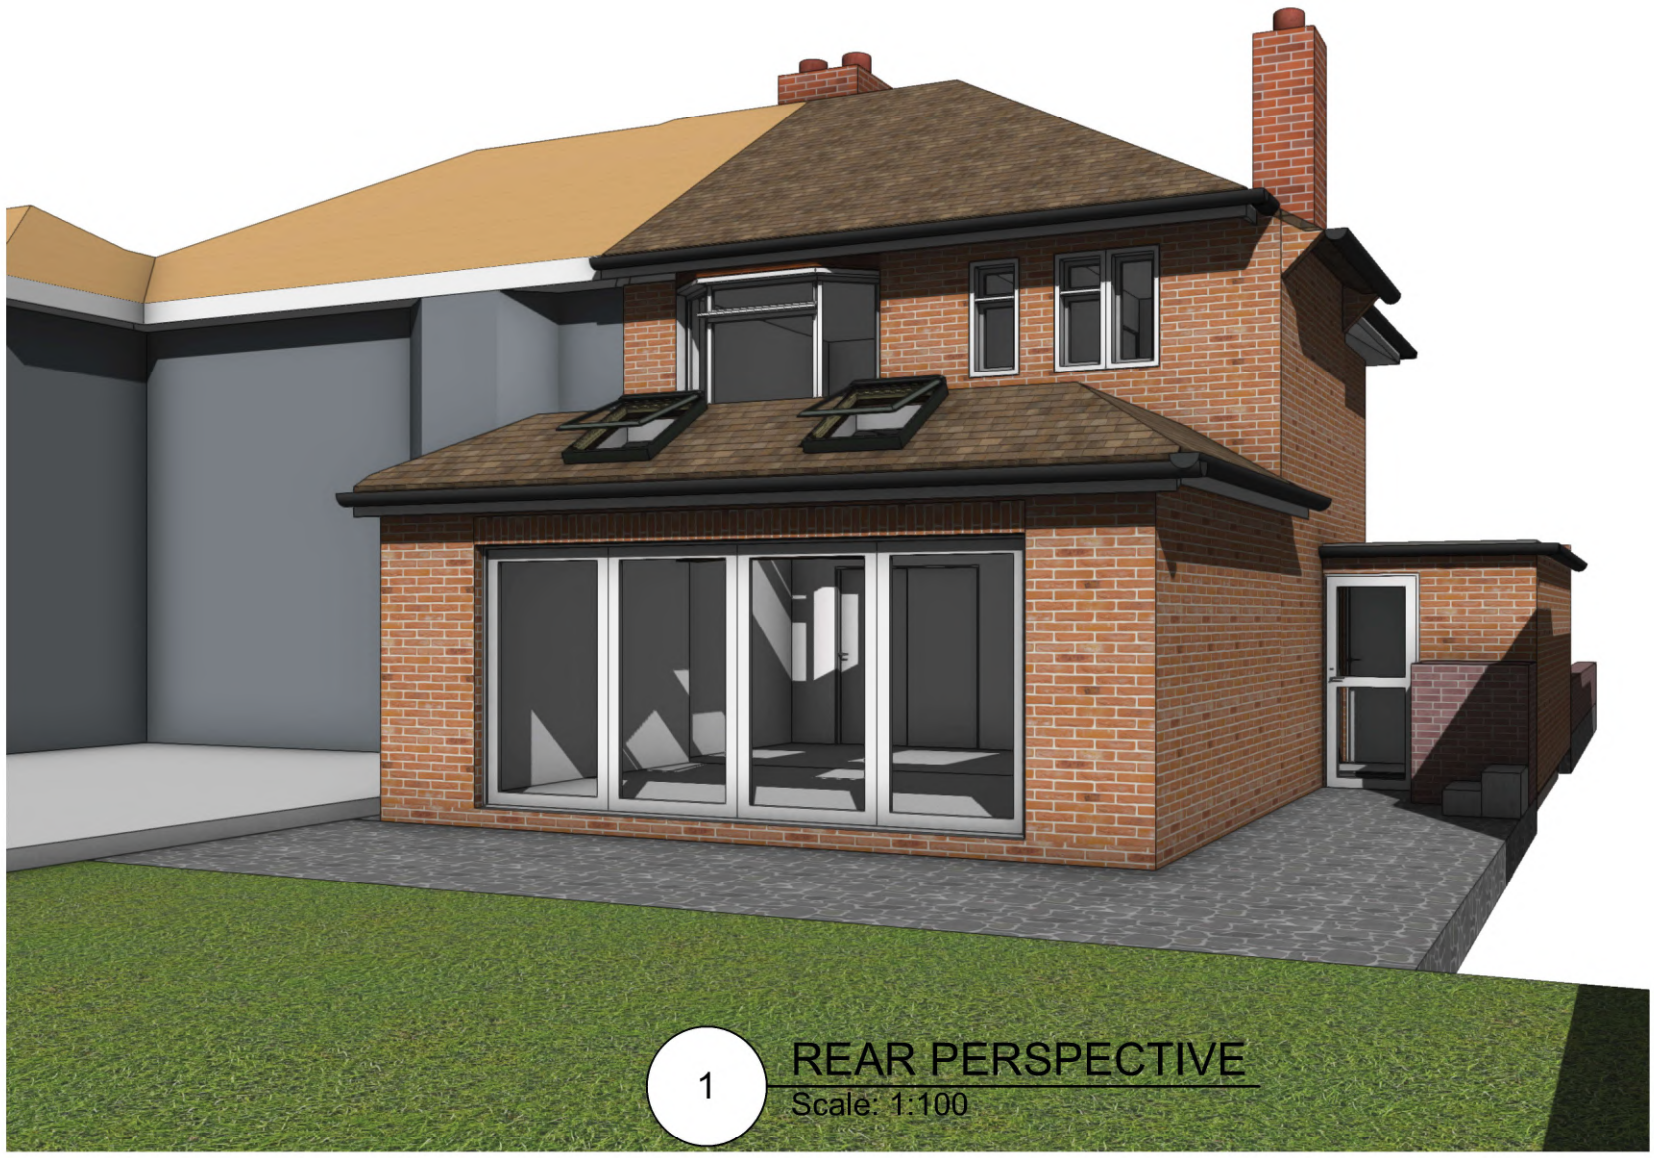

1 REAR PERSPECTIVE
Scale: 1:100

2 REAR PERSPECTIVE
Scale: 1:100

PROPOSED

SSK ARCHITECTS LTD
RIBA
tcl : 0796 222 3141
email : sandeep@sskarchitects.co.uk

Purpose - Prior approval: Larger home application

All dimensions to be checked on site. All omissions & discrepancies to be reported to the designer.	PROJECT: 6 Raisins Hill, Pinner, HA5 2BS	DATE: 25/01/2021
© SSK architects owns the copyright of this drawing which must not be reproduced in whole or part without the written permission.	DWG NO: Perspective Views 13	REVISION: