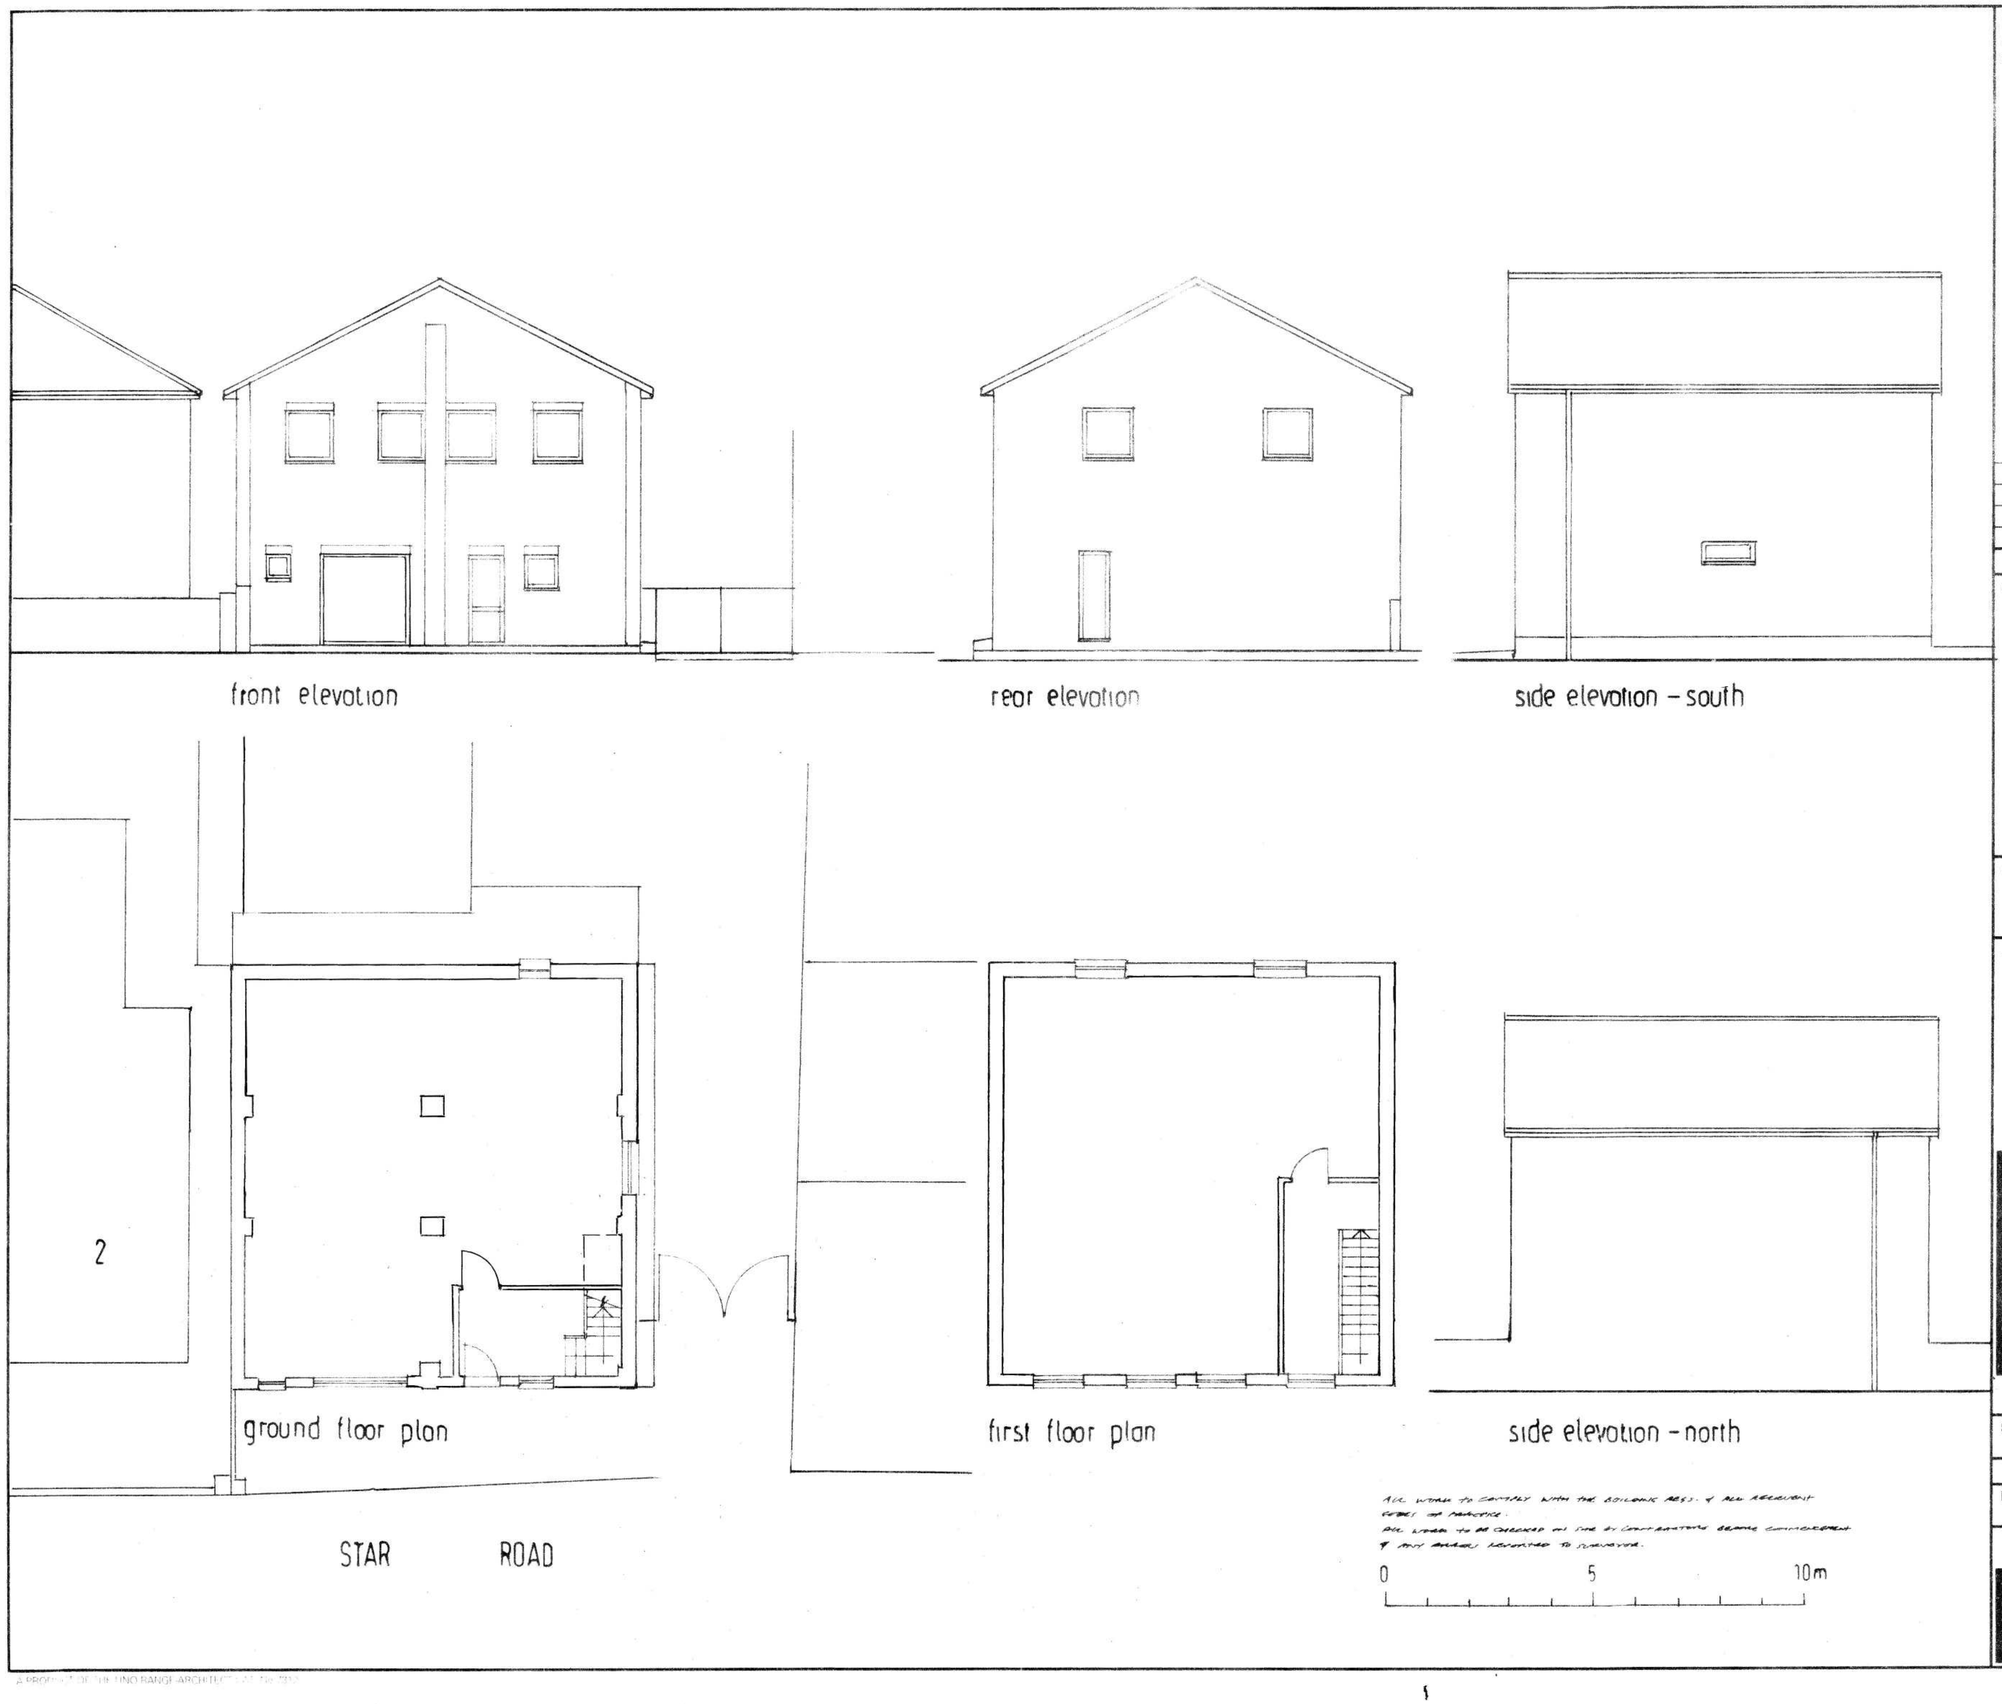

NOTES:
All dimensions must be checked on site and not scaled from this drawing.

A		
	Date	Revisions

©copyright

Client
decoreon ltd.

Job Title
measured survey of ex. building.

Drawing Title
STAR HOUSE, STAR ROAD, HILLINGDON.

Scale 1:100

Date 19.7.19.

Drawn by

Drg No. 02

Rev.

420 x 594mm A2