

front elevation

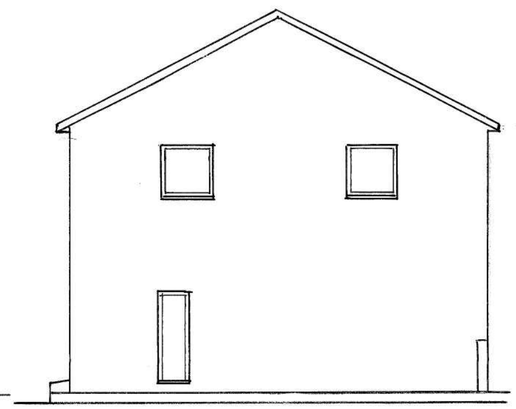

rear elevation

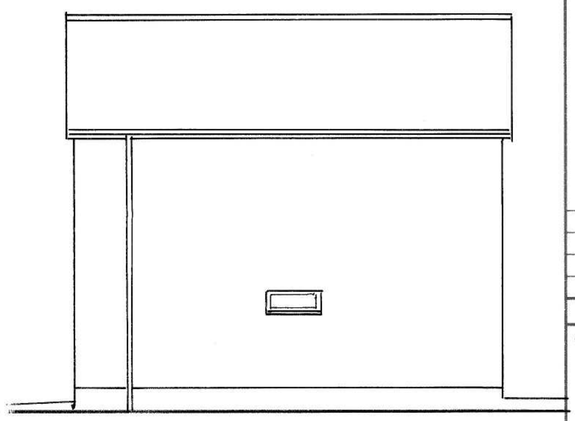

side elevation – south

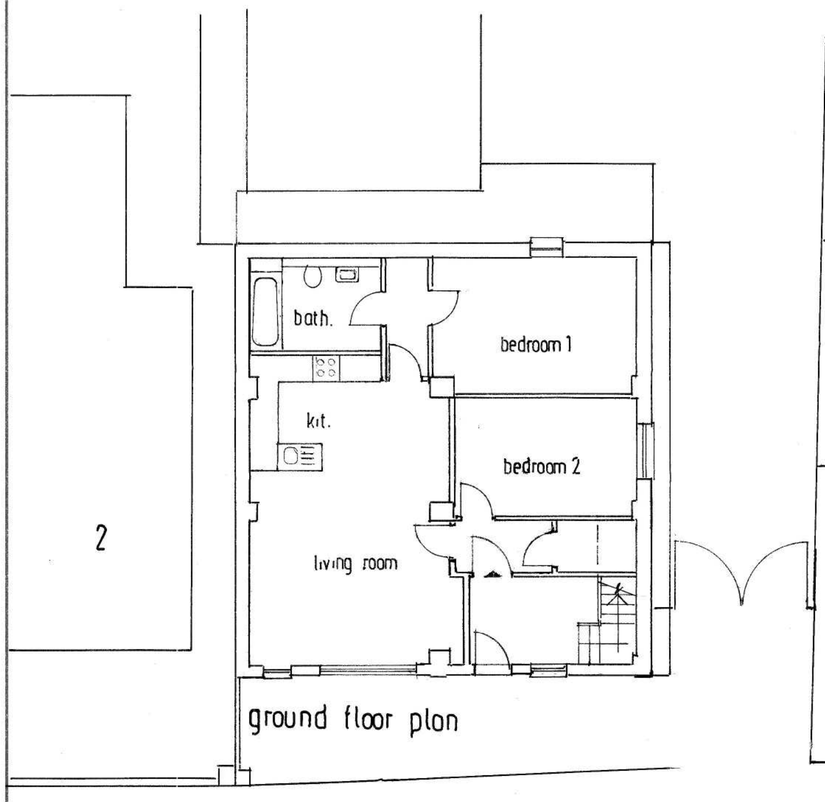


ground floor plan

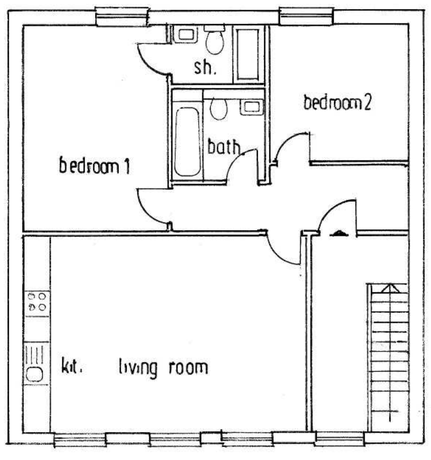


first floor plan

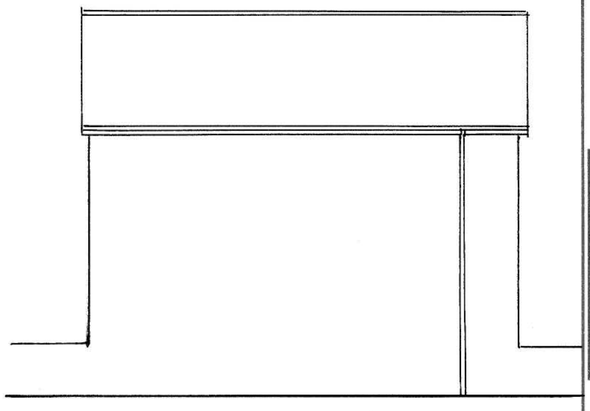

side elevation – north

STAR ROAD

ALL WORK TO COMPLY WITH THE BUILDING REGS. & ALL RELEVANT CODES OF PRACTICE.
ALL WORK TO BE CHECKED ON SITE BY CONTRACTORS BEFORE COMMENCEMENT & ANY ERRORS REPORTED TO SURVEYOR.

0 5 10m

NOTES:
All dimensions must be checked on site and not scaled from this drawing.

| | | |
|---|---|---|
| | | |
| | | |
| | | |
| A | | |
| | Date | Revisions |

©copyright

Client
decoreon ltd.

Job Title
proposed change of use from B1(c) to C3.

Drawing Title
STAR HOUSE, STAR ROAD, HILLINGDON.

Scale 1:100

Date 19.7.19. Drawn by AH

Drg No. 01 Rev.

A PRODUCT OF THE UNO RANGE-ARCHITECT CAT. No 7312

420 x 594mm A2