
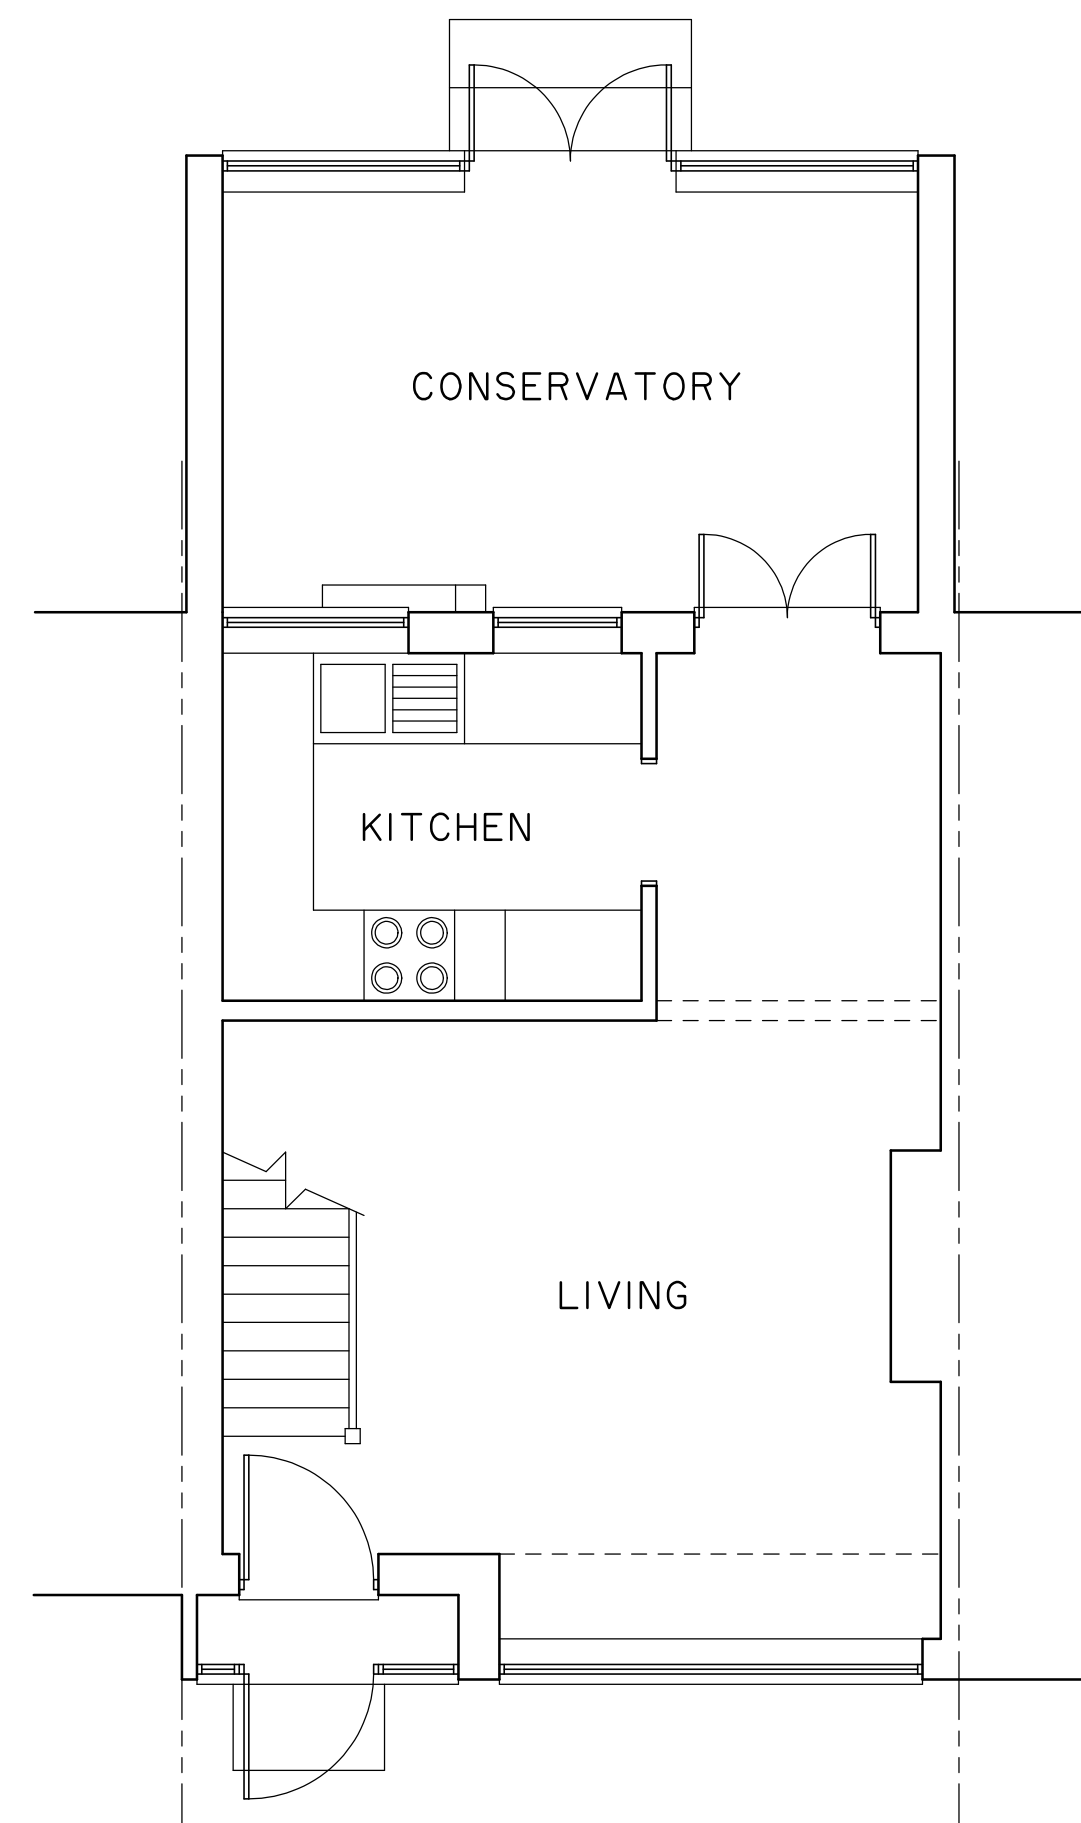


FRONT



R H SIDE

REAR

L H SIDE

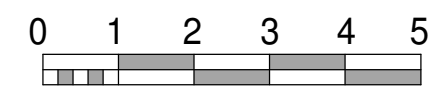

GROUND FLOOR

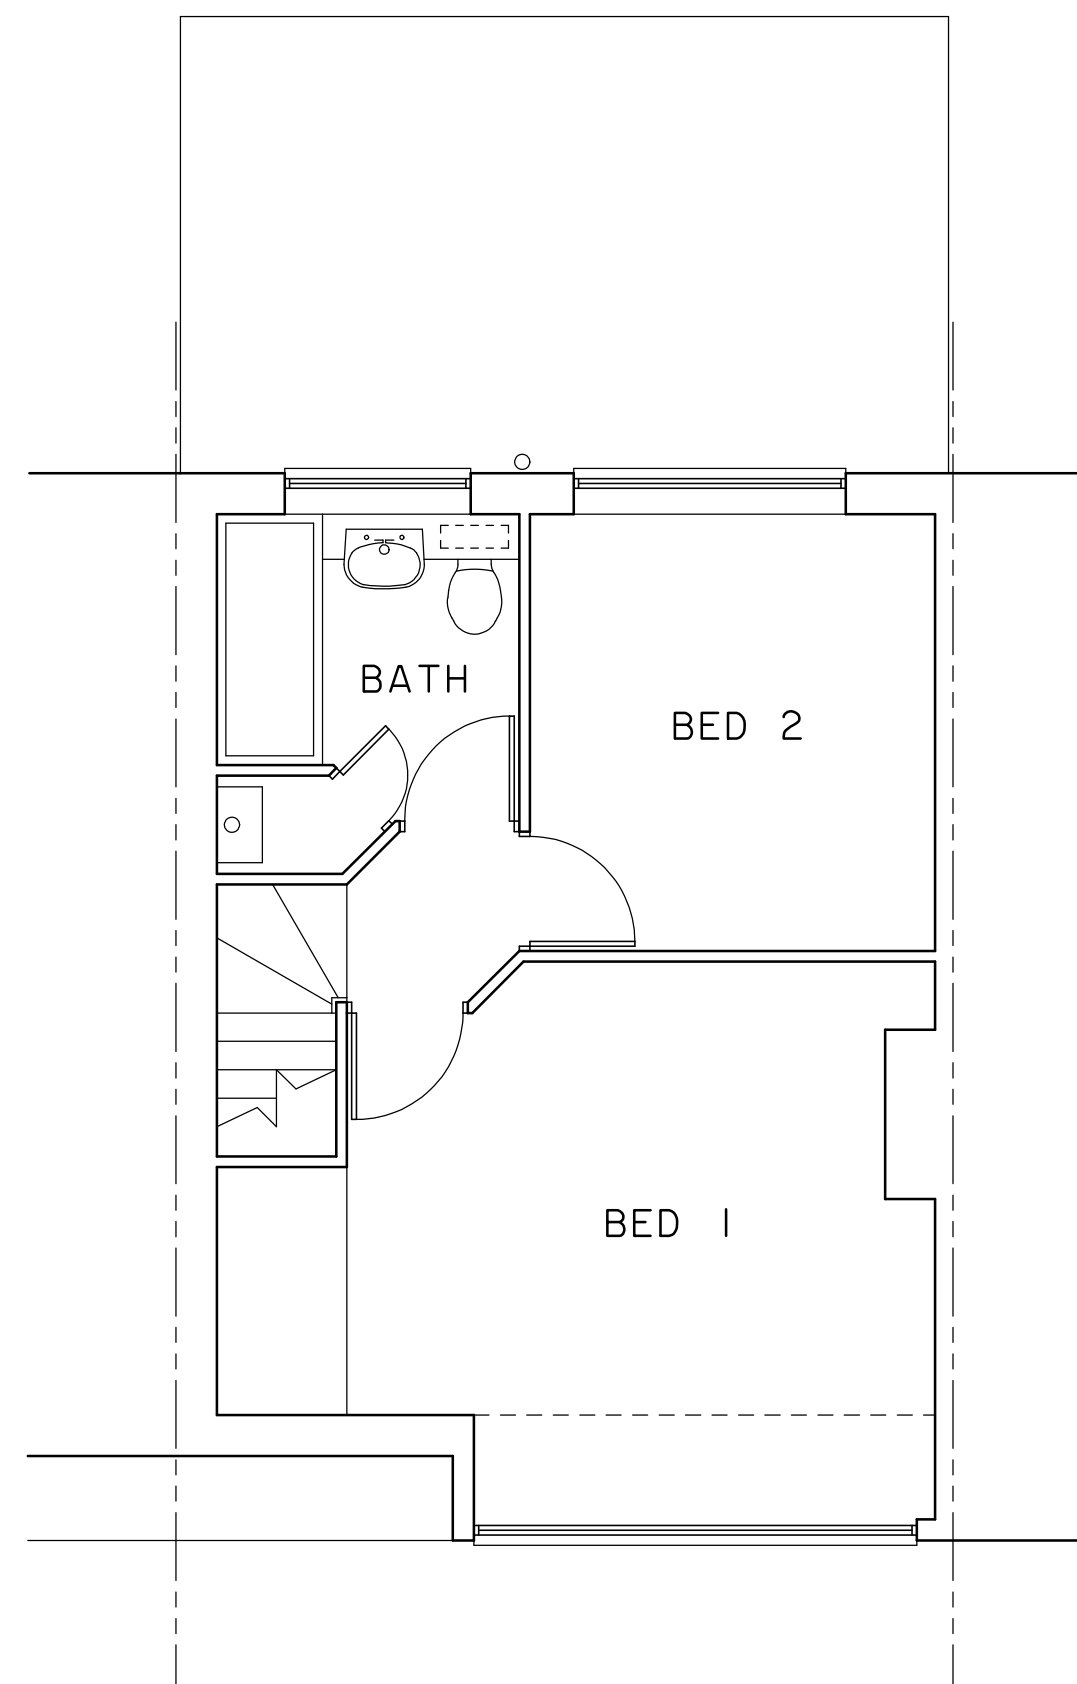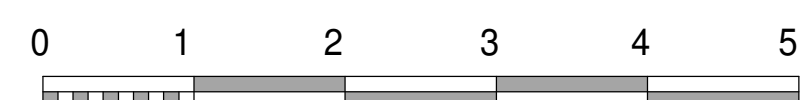

FIRST FLOOR

CLIVE BALDWIN *Building Design*

Witches Moon, Stony Lane, Little Kingshill, Bucks. HP16 0DS.
Telephone: 01494 936869

76 OAKLEIGH ROAD
HILLINGDON

Survey

Scale: 1:50, 1:100 @ A1

Date: OCTOBER 2021

2142/01

Scale this drawing for Planning purposes only.
All dimensions are to be checked on site and any discrepancies reported.