NO. 34

EXISTING FRONT ELEVATION

NO. 34

EXISTING SIDE ELEVATION

NO. 34

EXISTING REAR ELEVATION

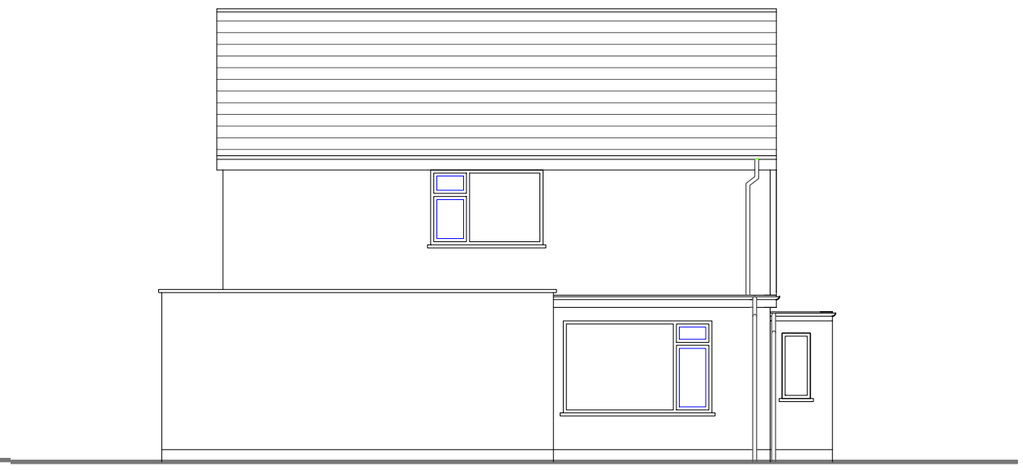

NO. 34

EXISTING SIDE ELEVATION

0m 1m 2m 3m 4m 5m

SCALE @ 1:100

NOTES :

Date	Revisions

Client MR. GAGAN DEEP MENGI

Job Title

34 CRANESWATER
HARLINGTON, HAYES
UB3 5HP

Drawing Title

EXISTING ELEVATIONS

Scale: 1 : 100 (A3)

Date: NOVEMBER 2020

Checked by: | Drawn by: RS

Drg No. TP/457/03 | Rev.