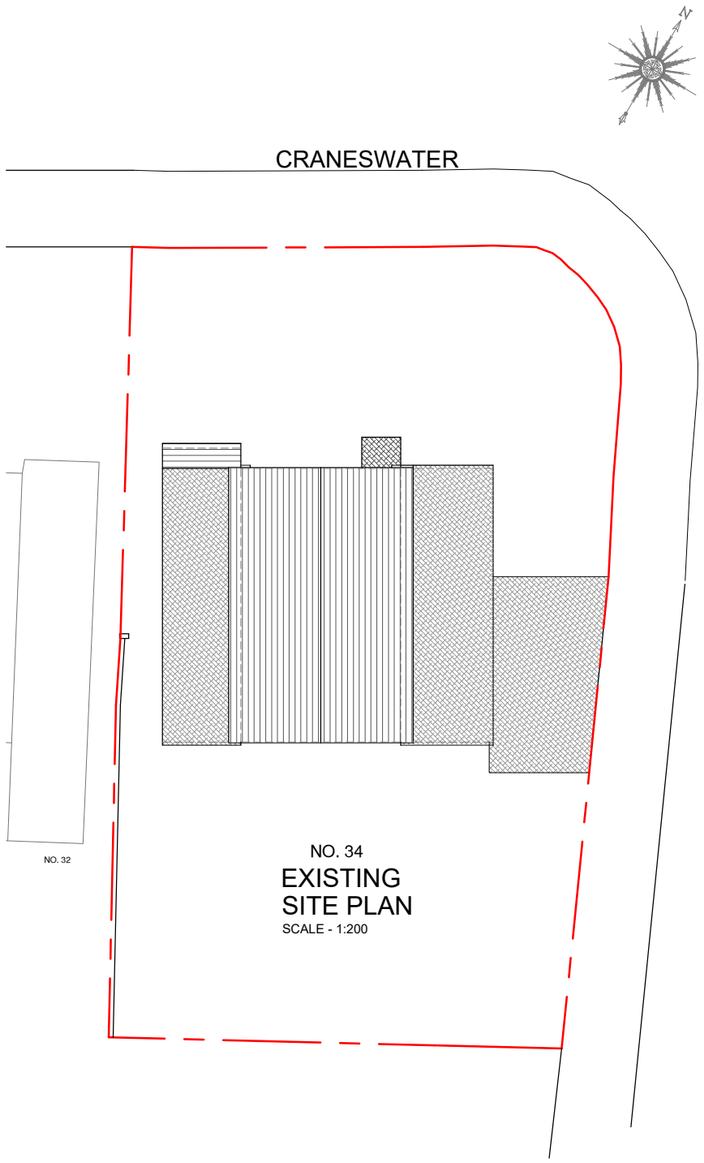

NO. 34
EXISTING SITE PLAN
SCALE - 1:200

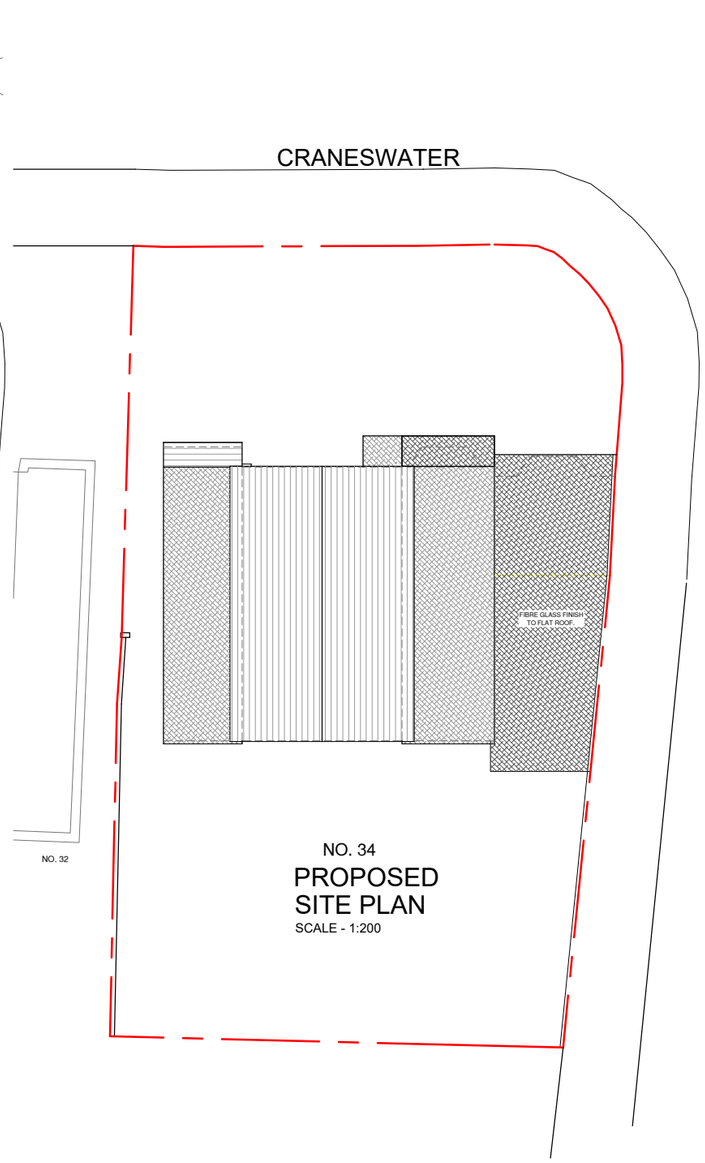

NO. 34
PROPOSED SITE PLAN
SCALE - 1:200

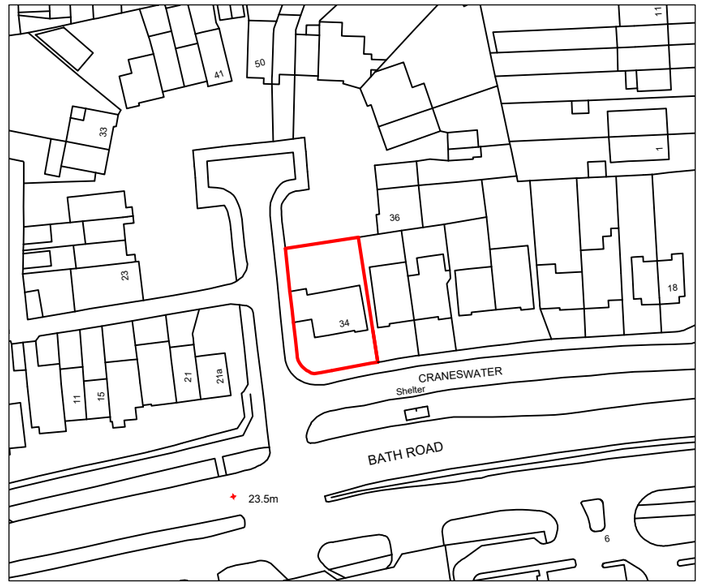

LOCATION PLAN
1 : 1250 SCALE

0m 10m 20m 30m 40m 50m 60m 70m 80m 90m 100m
SCALE @ 1:1250

0m 5m 10m 15m 20m 25m
SCALE @ 1:200

NOTES :

Date	Revisions

Client MR. GAGAN DEEP MENGI

Job Title
34 CRANESWATER
HARLINGTON, HAYES
UB3 5HP

Drawing Title
LOCATION EXISTING AND PROPOSED SIDE PLANS

Scale: 1 : 200 / 1250 (A3)
Date: NOVEMBER 2024
Checked by: Drawn by: RS

Drg No. TP/457/OUT01
Rev.