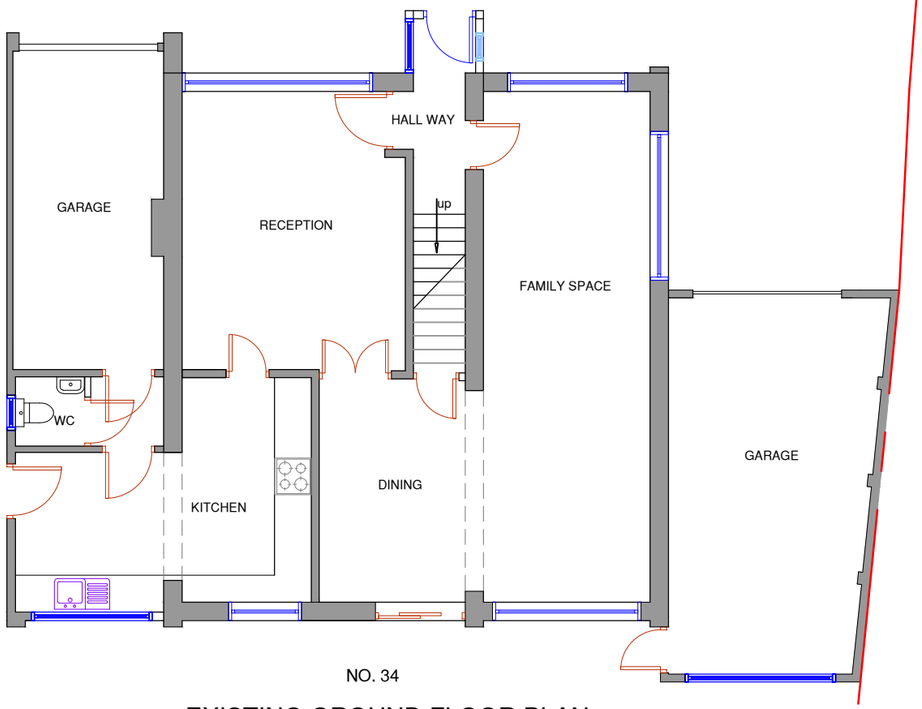

NO. 34

EXISTING GROUND FLOOR PLAN

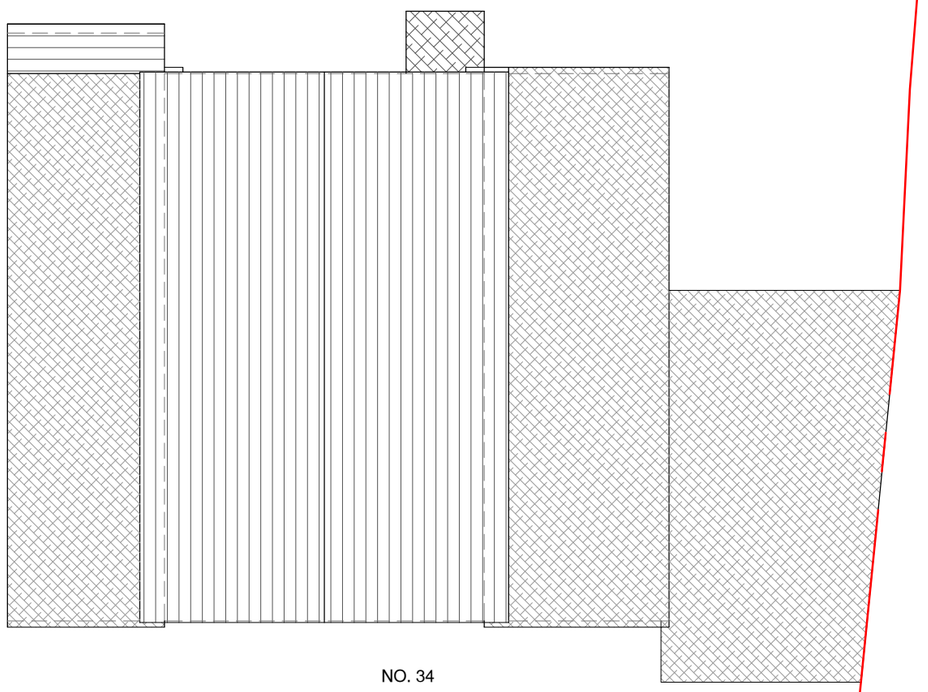

NO. 34

EXISTING ROOF PLAN

0m 1m 2m 3m 4m 5m

SCALE @ 1:100

NOTES :

Date	Revisions

Client MR. GAGAN DEEP MENGI

Job Title

34 CRANESWATER
HARLINGTON, HAYES
UB3 5HP

Drawing Title

EXISTING GROUND FLOOR AND ROOF PLANS

Scale: 1 : 100 (A3)

Date: NOVEMBER 2024

Checked by: Drawn by: RS

Drg No. TP/457/OUT02

Rev.