

Location Plan


Scale 1:1250

Rev	Date	Description



Existing Site Layout

Scale 1:500

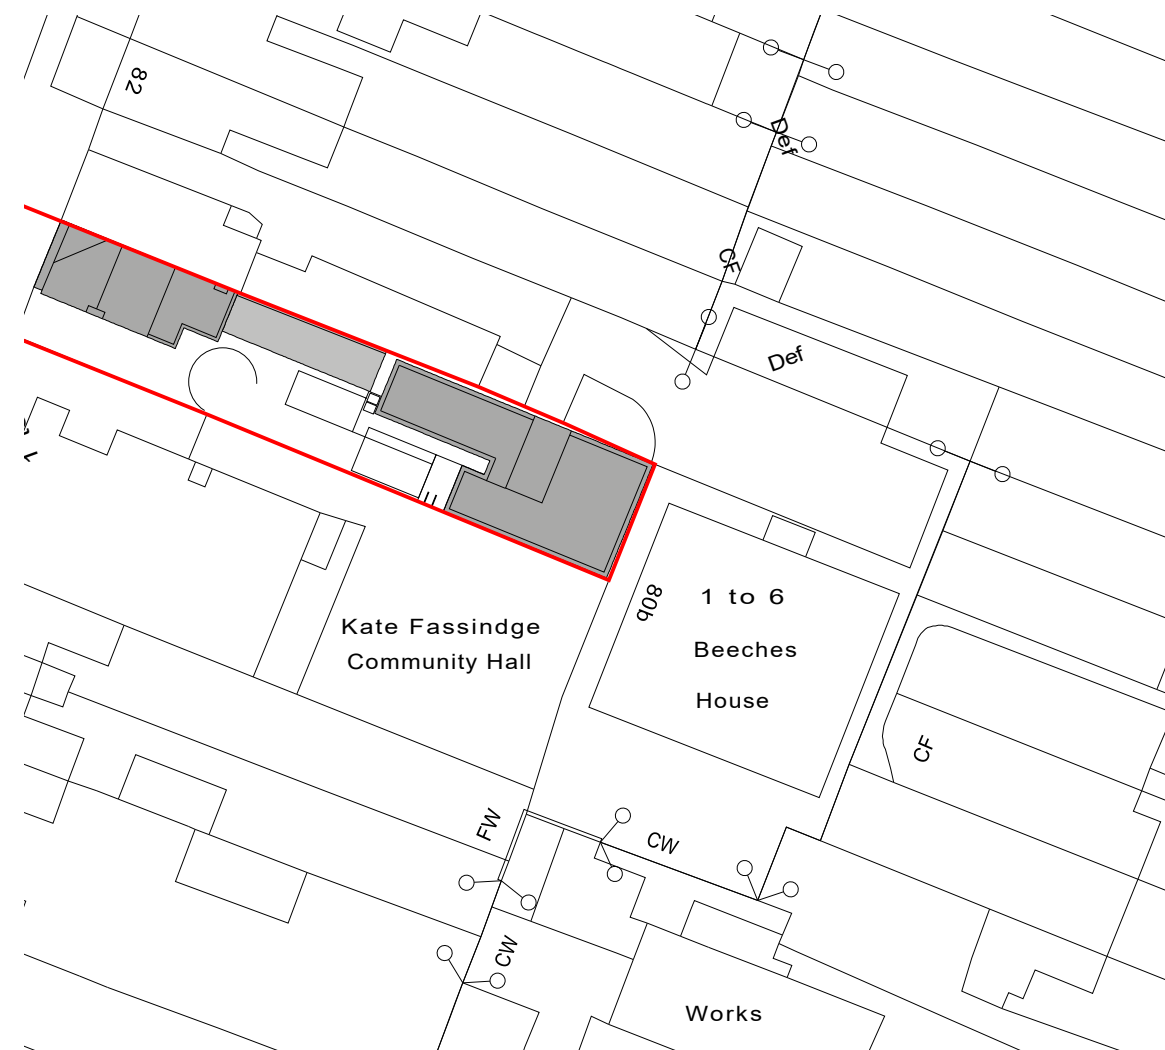

Proposed Site Layout

Scale 1:500



FLUENT
ARCHITECTURAL DESIGN SERVICES
69-71 WINDMILL ROAD, SUNBURY,
MIDDLESEX, TW16 7DT
TEL: 0800 0438838
E-MAIL: INFO@FLUENT-ADS.CO.UK
WEB: FLUENT-ADS.CO.UK

78 High Street, Northwood

Proposed & Existing
Site Layouts & Location Plan

1:500 @ A3 

Scale 1:500 @ A3	Dwg No. FLU.1441.2.01
Date 05.03.21	Rev C
Drawn N.Millin	