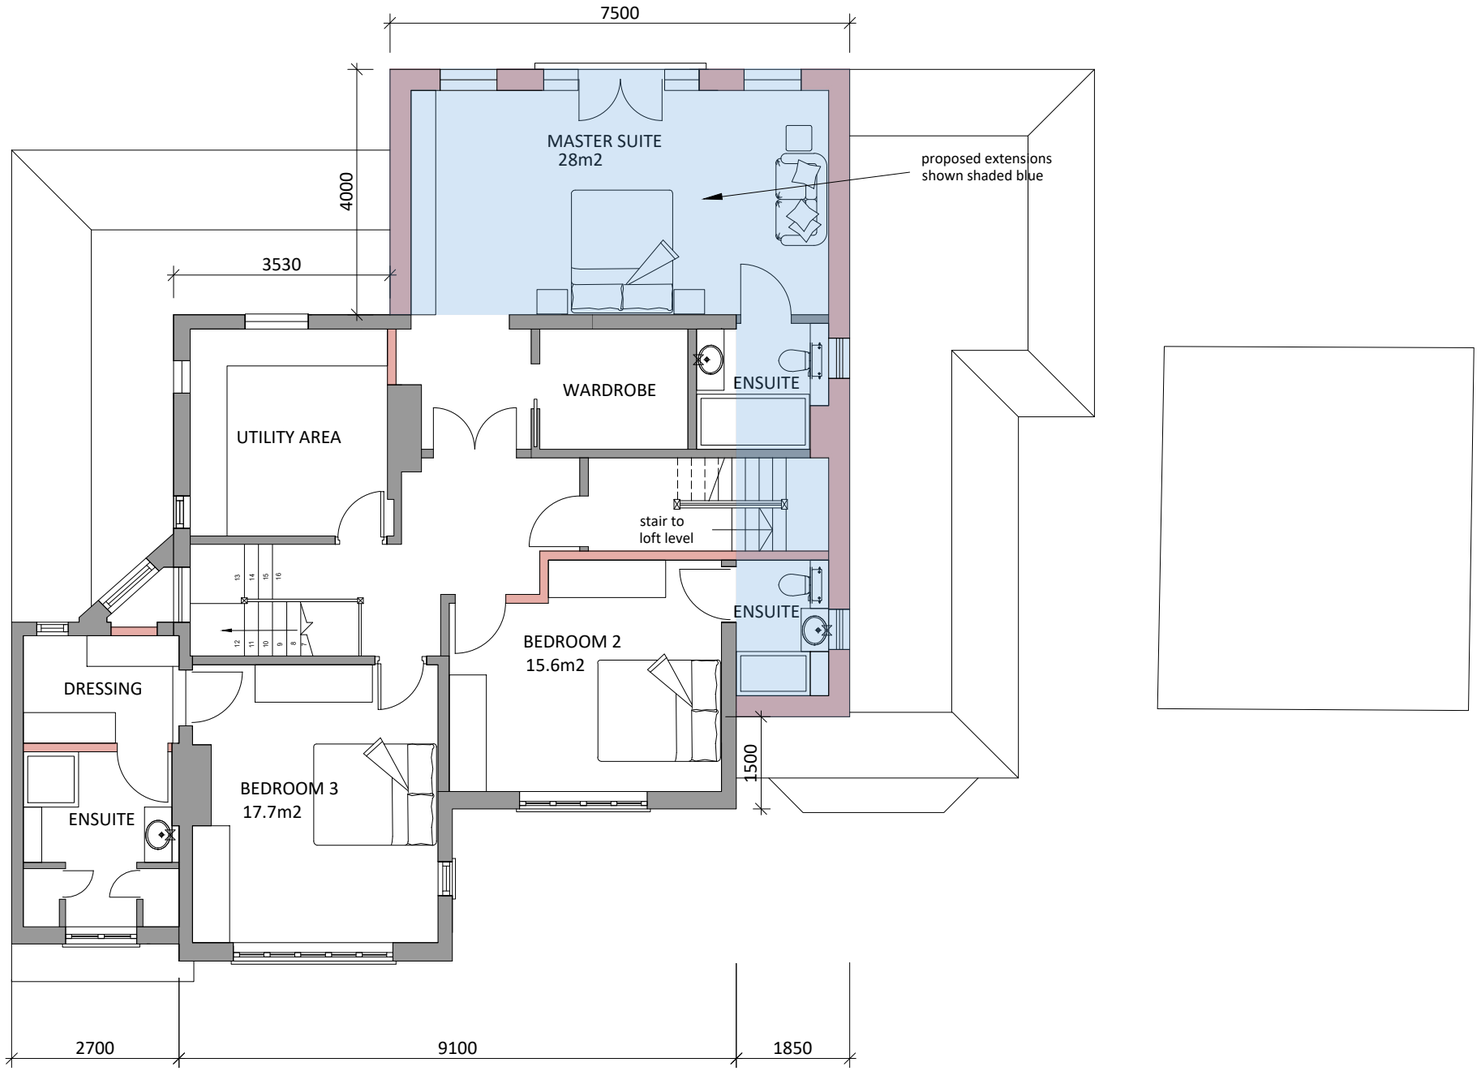

FIRST FLOOR PLAN

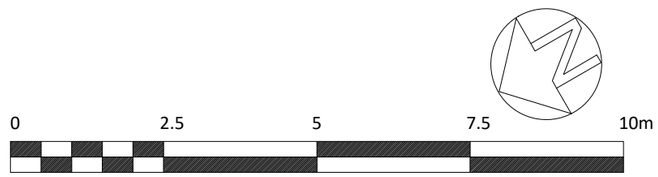

AMBER ARCHITECTURE

Amber Architecture Limited
30 Barrington Drive
Harefield
Middlesex
UB9 6RL

52 GATEHILL ROAD
NORTHWOOD

PROPOSED FIRST FLOOR PLAN

1:100

11/04/24

6129 / 13p8