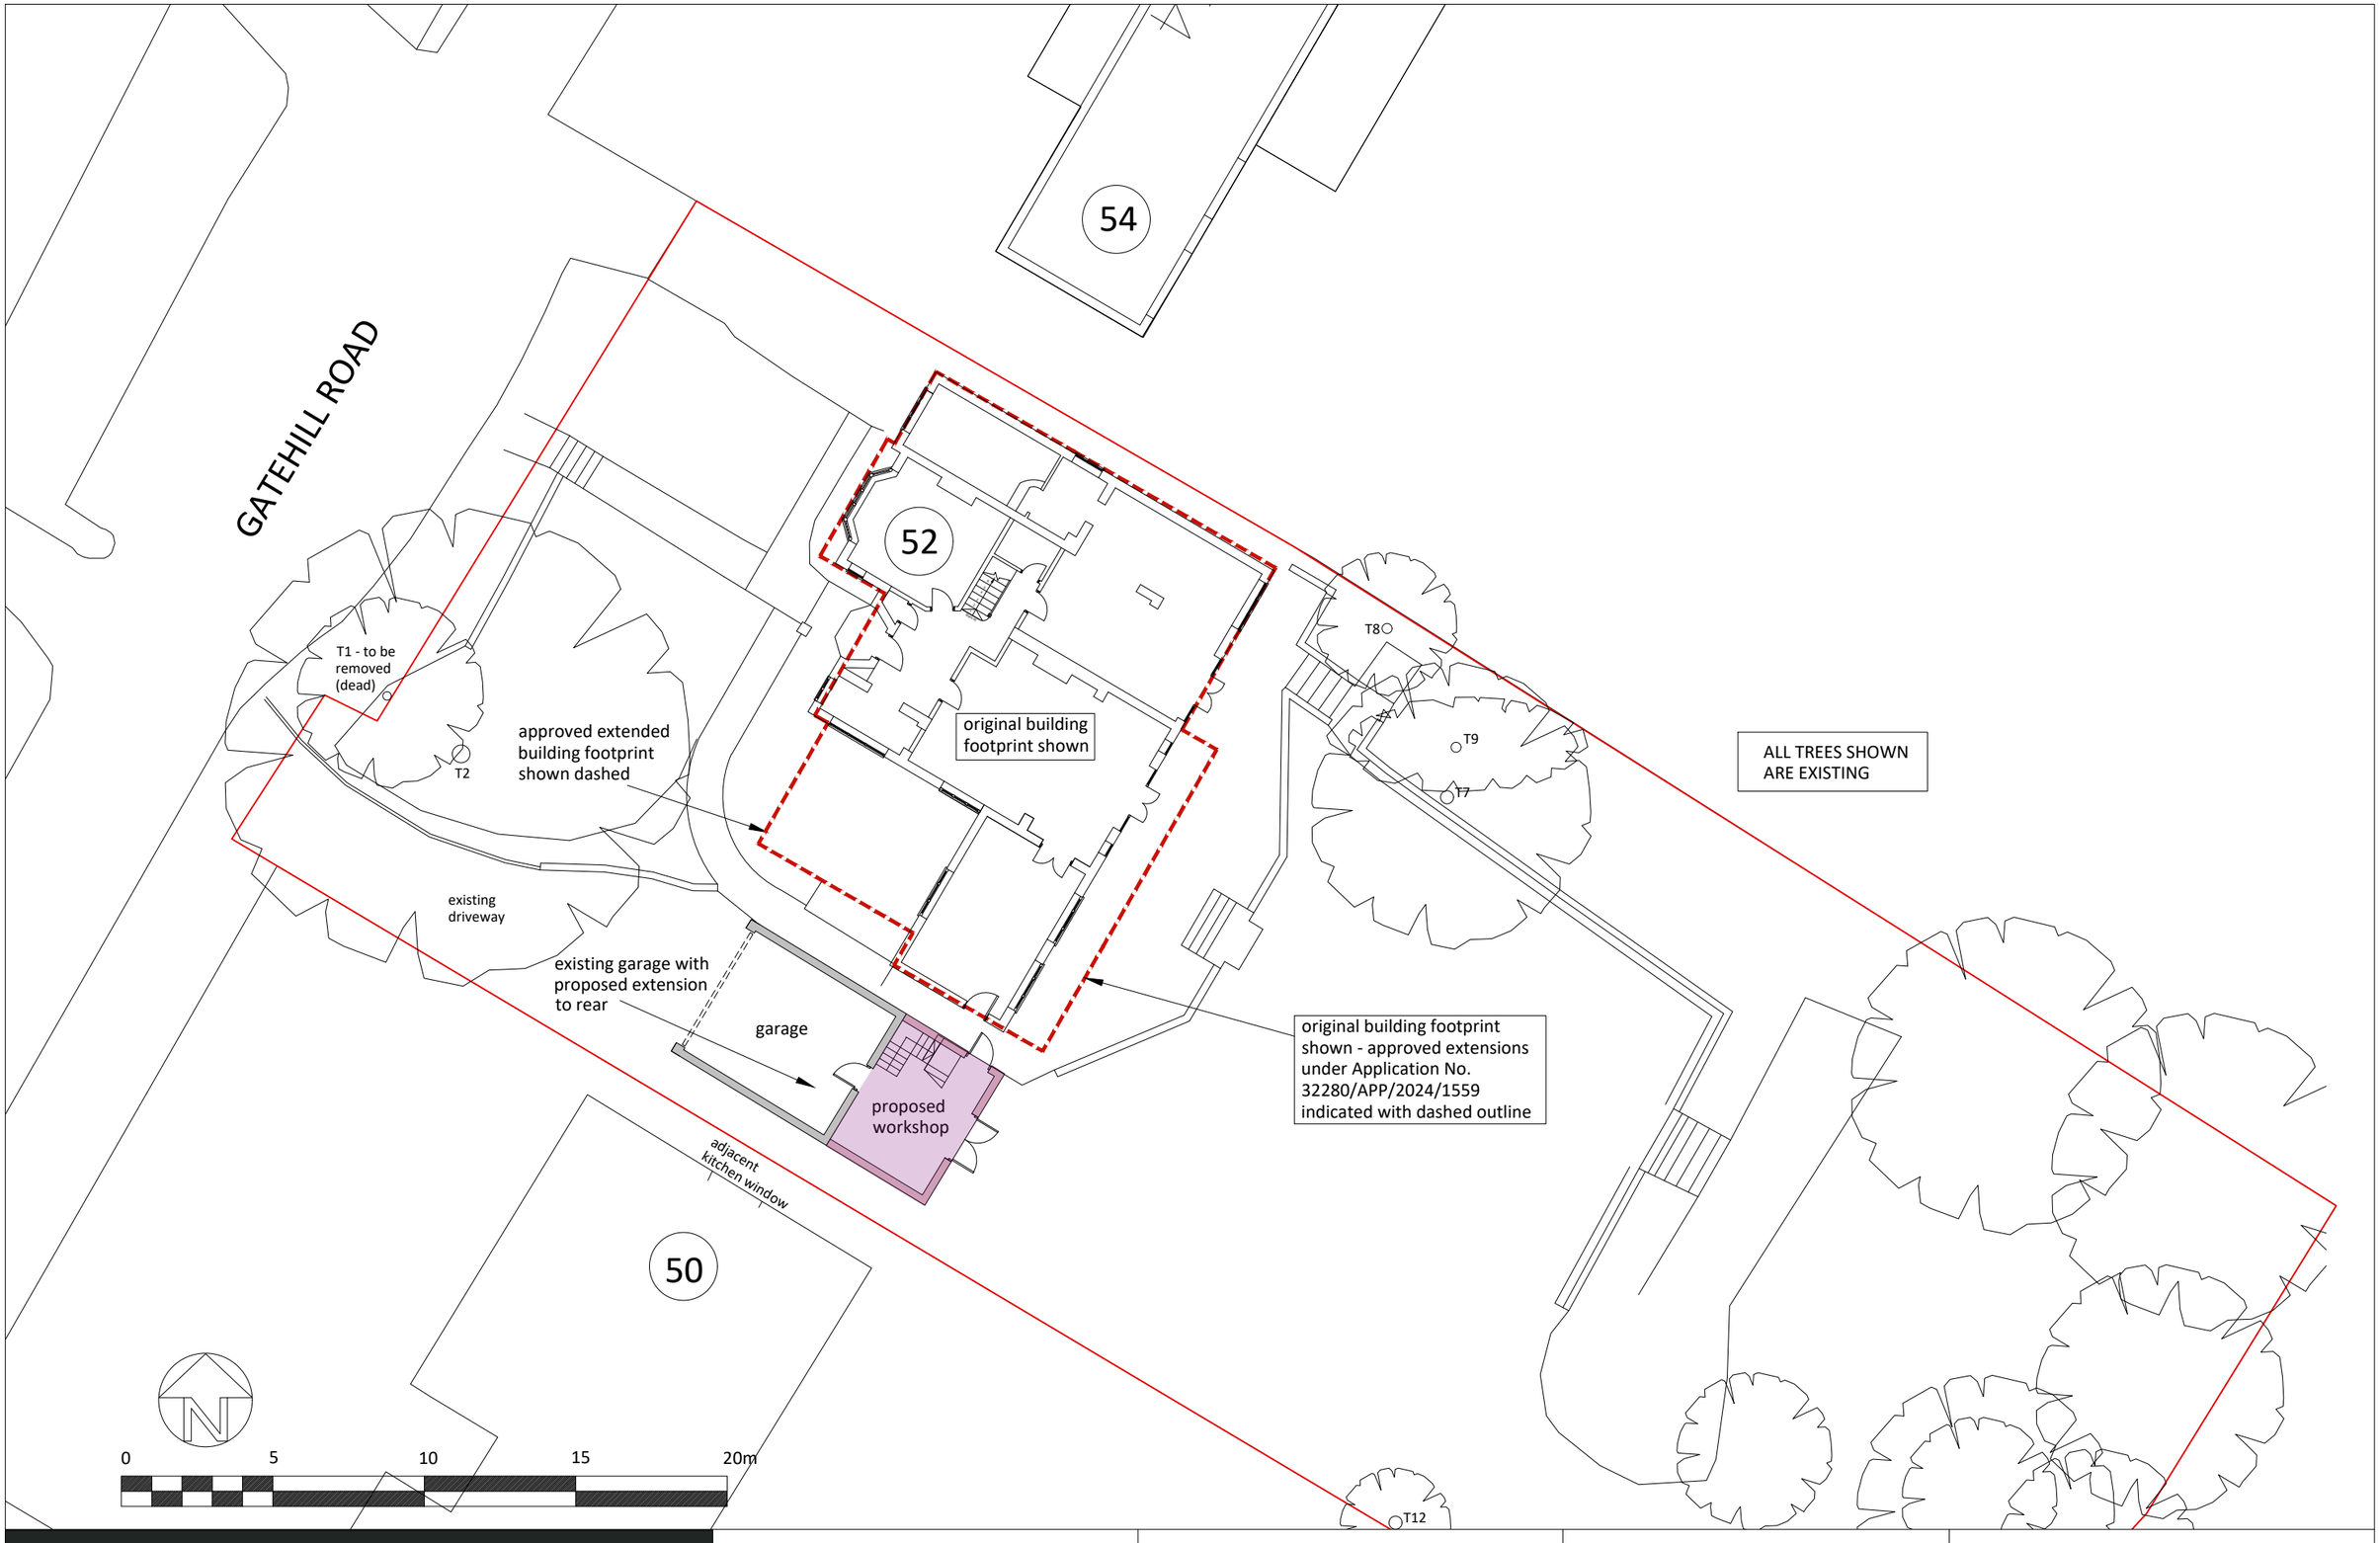


AMBER ARCHITECTURE

Amber Architecture Limited
30 Barrington Drive
Harefield
Middlesex
UB9 6RL

52 GATEHILL ROAD
NORTHWOOD
HA6 3QP

PROPOSED EXTENSION TO GARAGE
SITE BLOCK PLAN

1:200

01.10.2026

6129 / 02p6