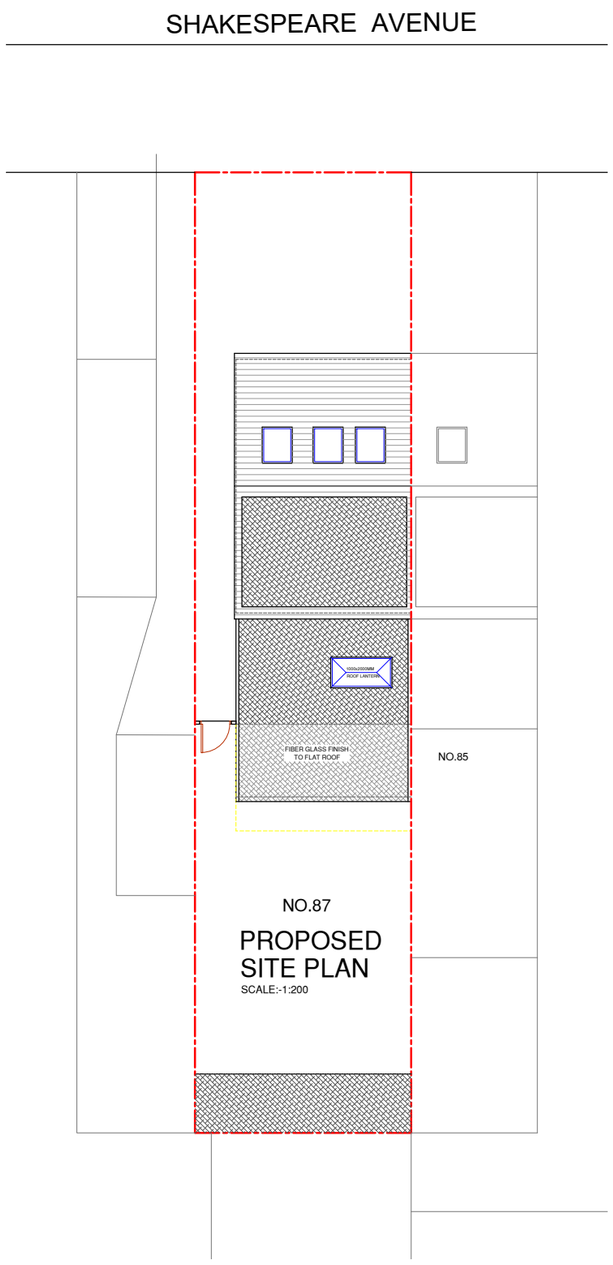

PROPOSED SITE PLAN

SCALE:-1:200

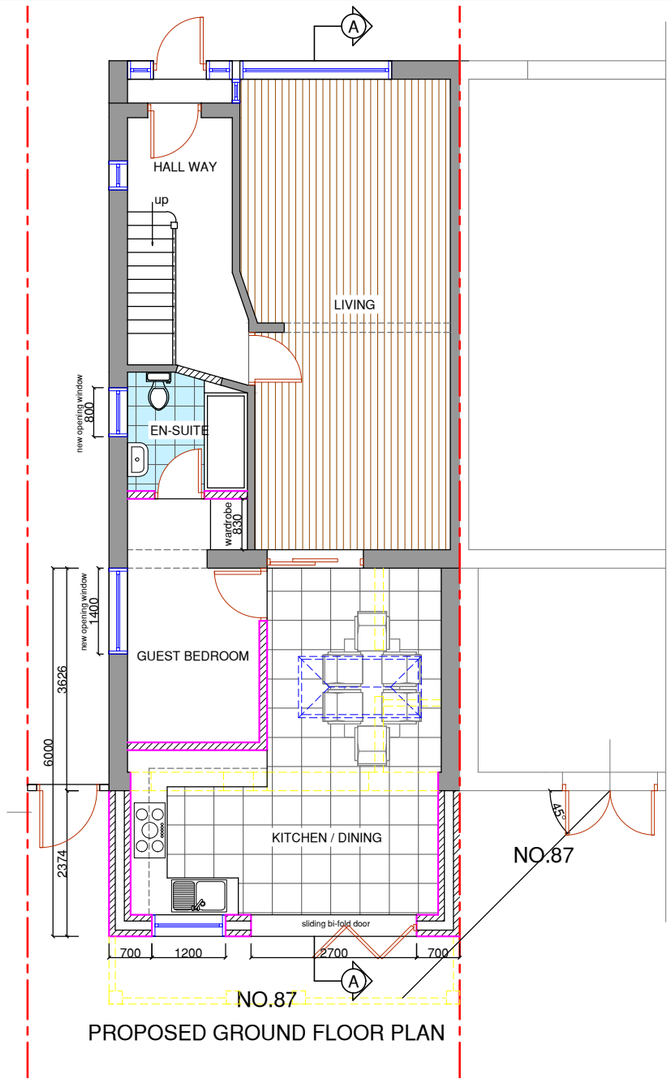

PROPOSED GROUND FLOOR PLAN

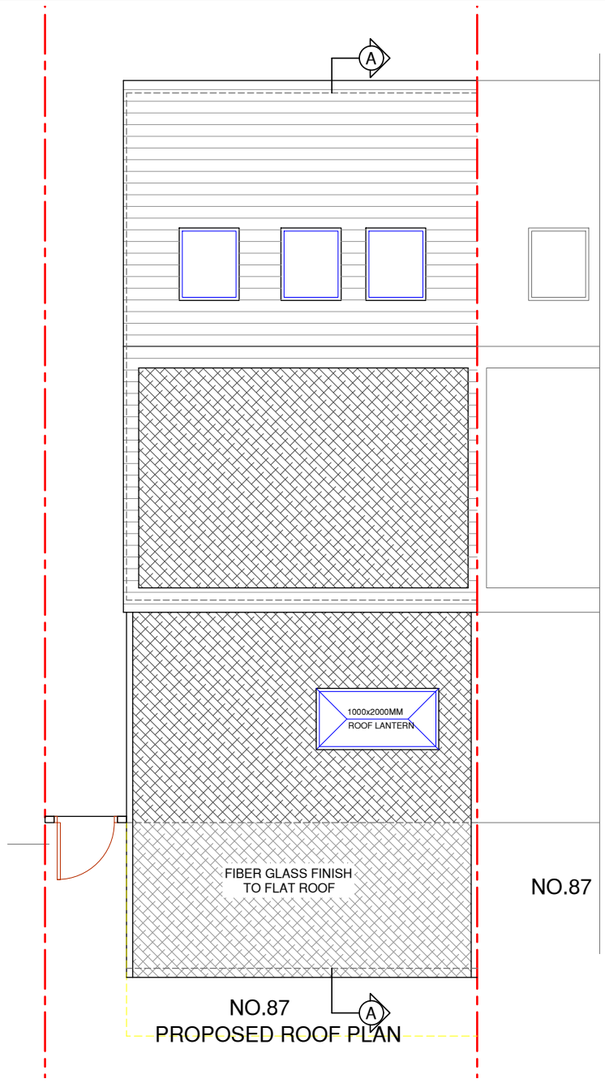

PROPOSED ROOF PLAN

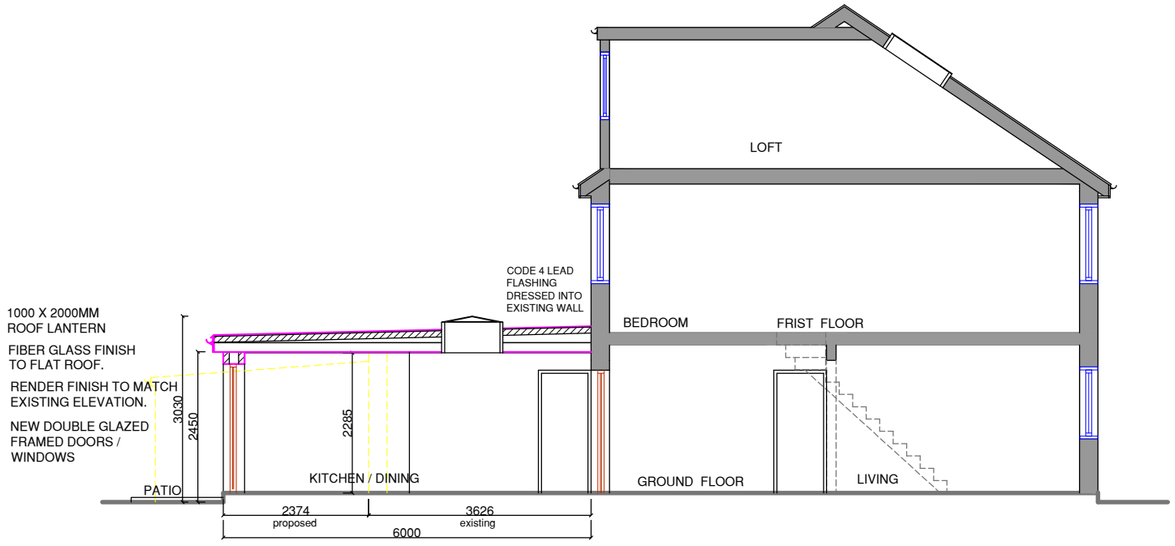

PROPOSED SECTION A-A

0m 5m 10m 15m 20m

SCALE @ 1:200

0m 1m 2m 3m 4m 5m

SCALE @ 1:100

NOTES :

Date	Revisions

SJR DESIGN LTD.

(ARCHITECTURAL DESIGN & CONSULTANT)

Client: MR. SUNIL SUDHAKARAN

Job Title

87 SHAKESPEARE AVENUE
HAYES
UB4 0BG

Drawing Title

PROPOSED SITE FLOOR PLANS AND SECTION

Scale: 1 : 100 / 200 (A3)

Date: AUGUST 2024

Checked by: | Drawn by: RS

Drg No. TP/672/04

Rev.