




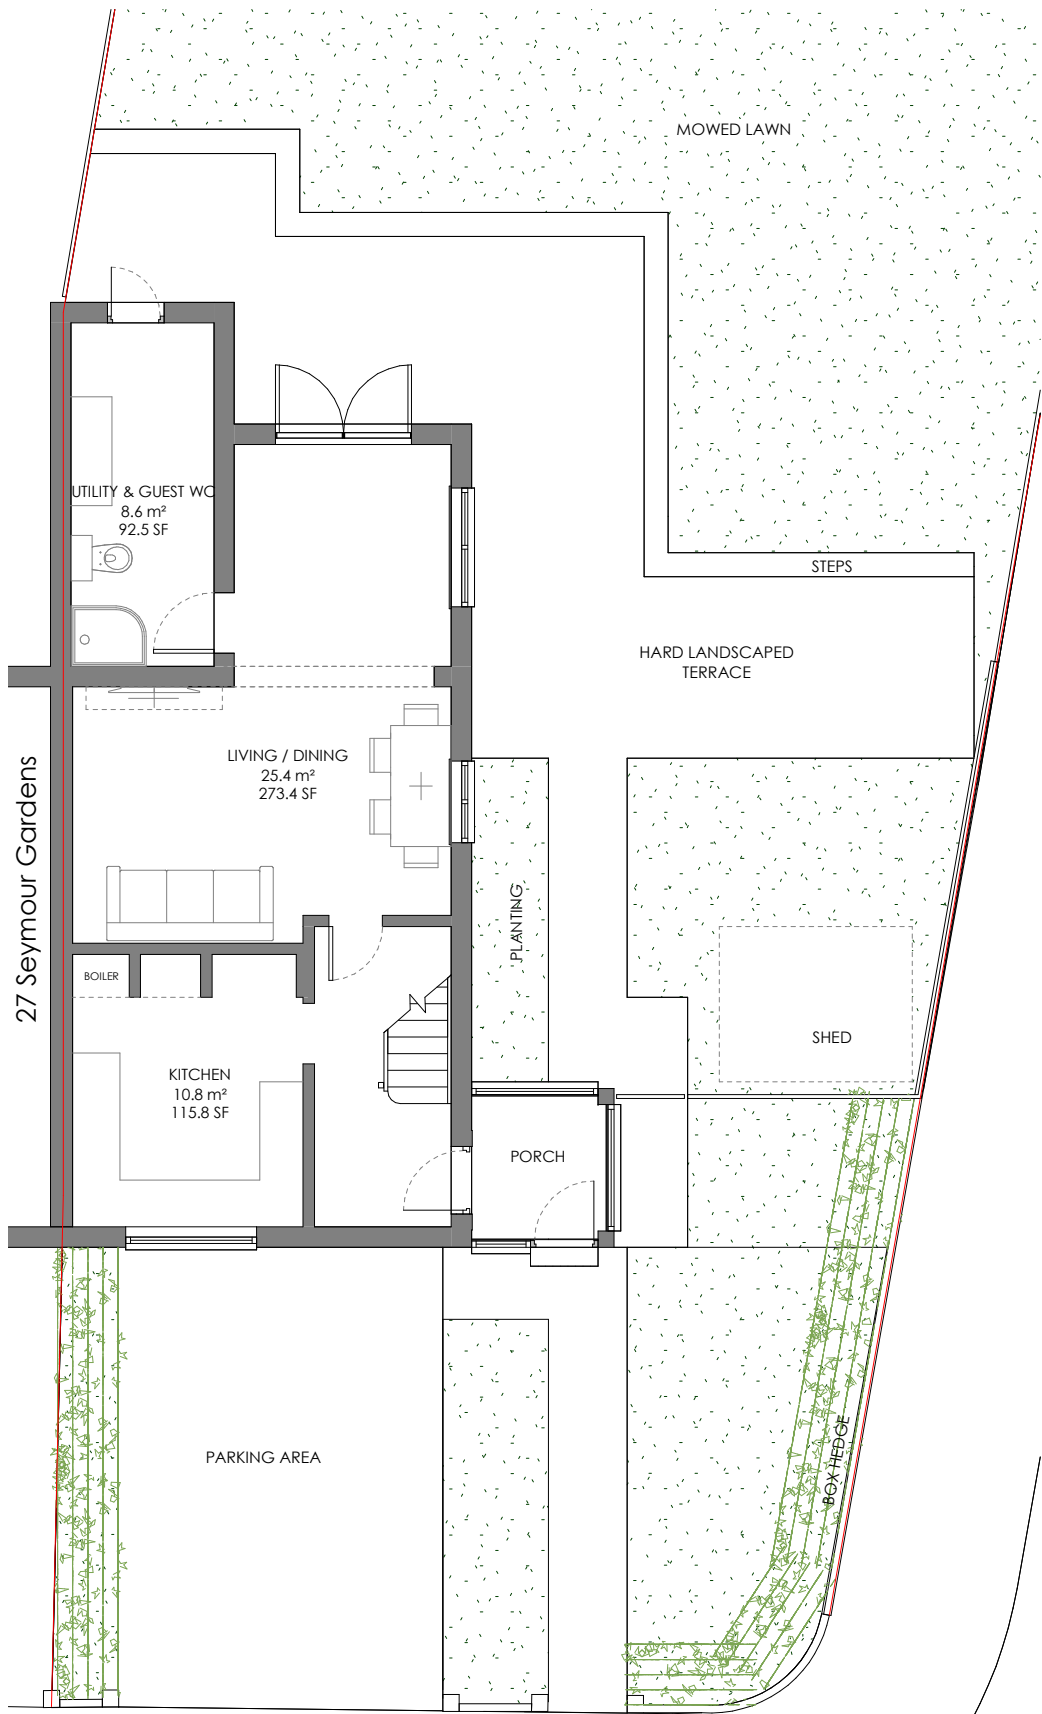

403.01 Existing Ground Floor Plan

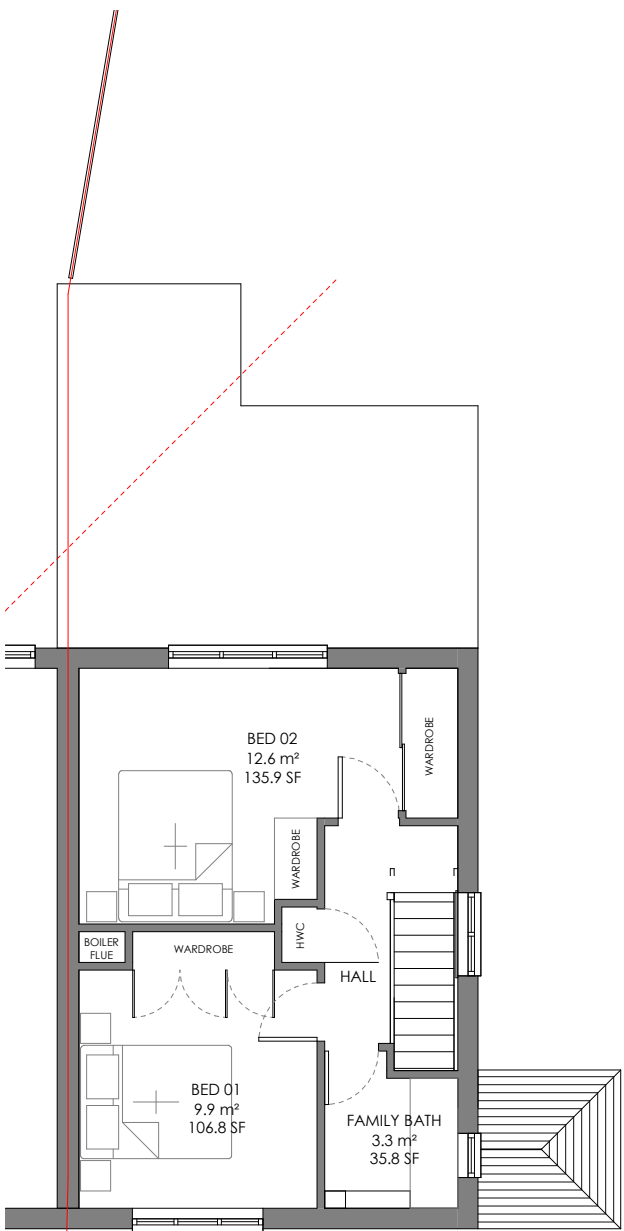

403.02 Existing First Floor Plan

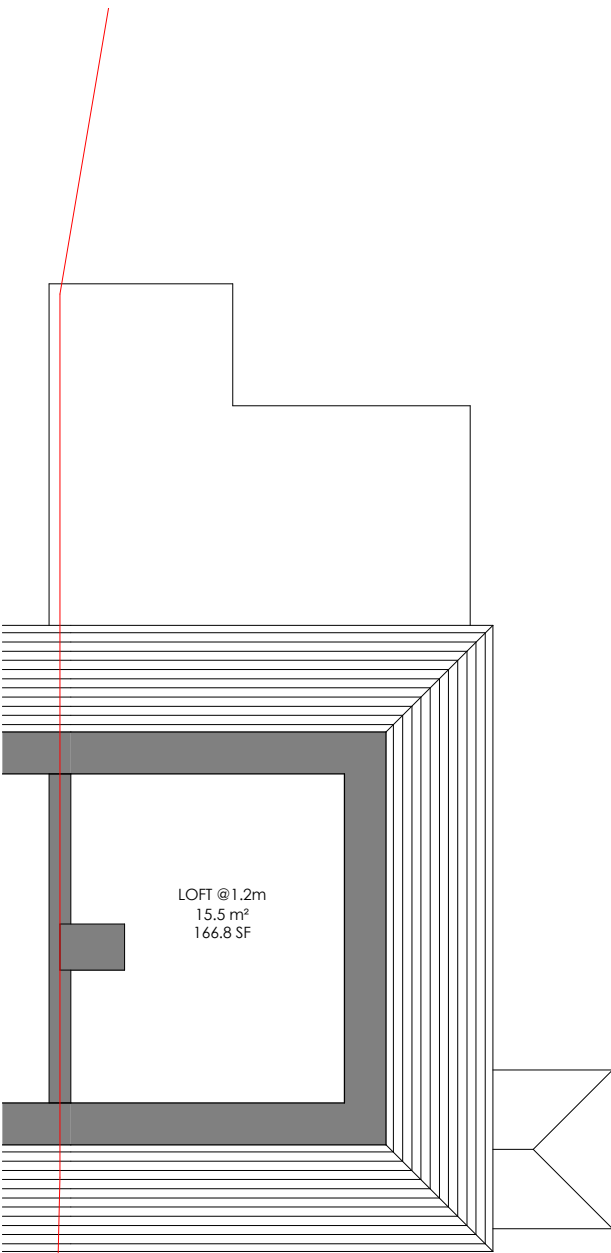


403.03 Existing Loft Plan

C235-403 Existing Plans (Rev A)

THE CONTRACTOR SHOULD CHECK ALL DIMENSIONS ON SITE.
NO DIMENSIONS TO BE SCALED FROM THIS DRAWING (EXCEPT FOR PLANNING PURPOSES).
NO PART OF THIS DRAWING IS TO BE COPIED OR REPRODUCED WITHOUT THE PRIOR CONSENT OF THE ARCHITECT.
IT IS THE CONTRACTORS RESPONSIBILITY TO ENSURE COMPLIANCE WITH THE BUILDING REGULATIONS.
ALL RIGHTS DESCRIBED IN CHAPTER IV OF THE COPYRIGHT, DESIGNS AND PATENTS ACT 1988 HAVE GENERALLY BEEN ASSERTED. ©

REV	DATE	NOTE
Rev A	01-NOV-16	CERTIFICATE OF LAWFUL DEVELOPMENT

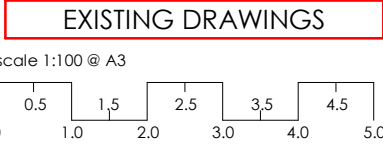

Project: No.29 Seymour Gardens, Ruislip, HA4 9PZ
C235-403 Existing Plans (Rev A)
Client: Mr & Mrs Di Virgilio
Scale @ A3: 1 : 100 Date: OCTOBER 2015
TENPOINT FIVE architecture 184 WHITTINGTON WAY, PINNER, HA5 5JY T: 020 8429 9206 E: MAIL@TENPOINTFIVE.CO.UK

