406.01 Existing Street Elevation (Cleves Way)

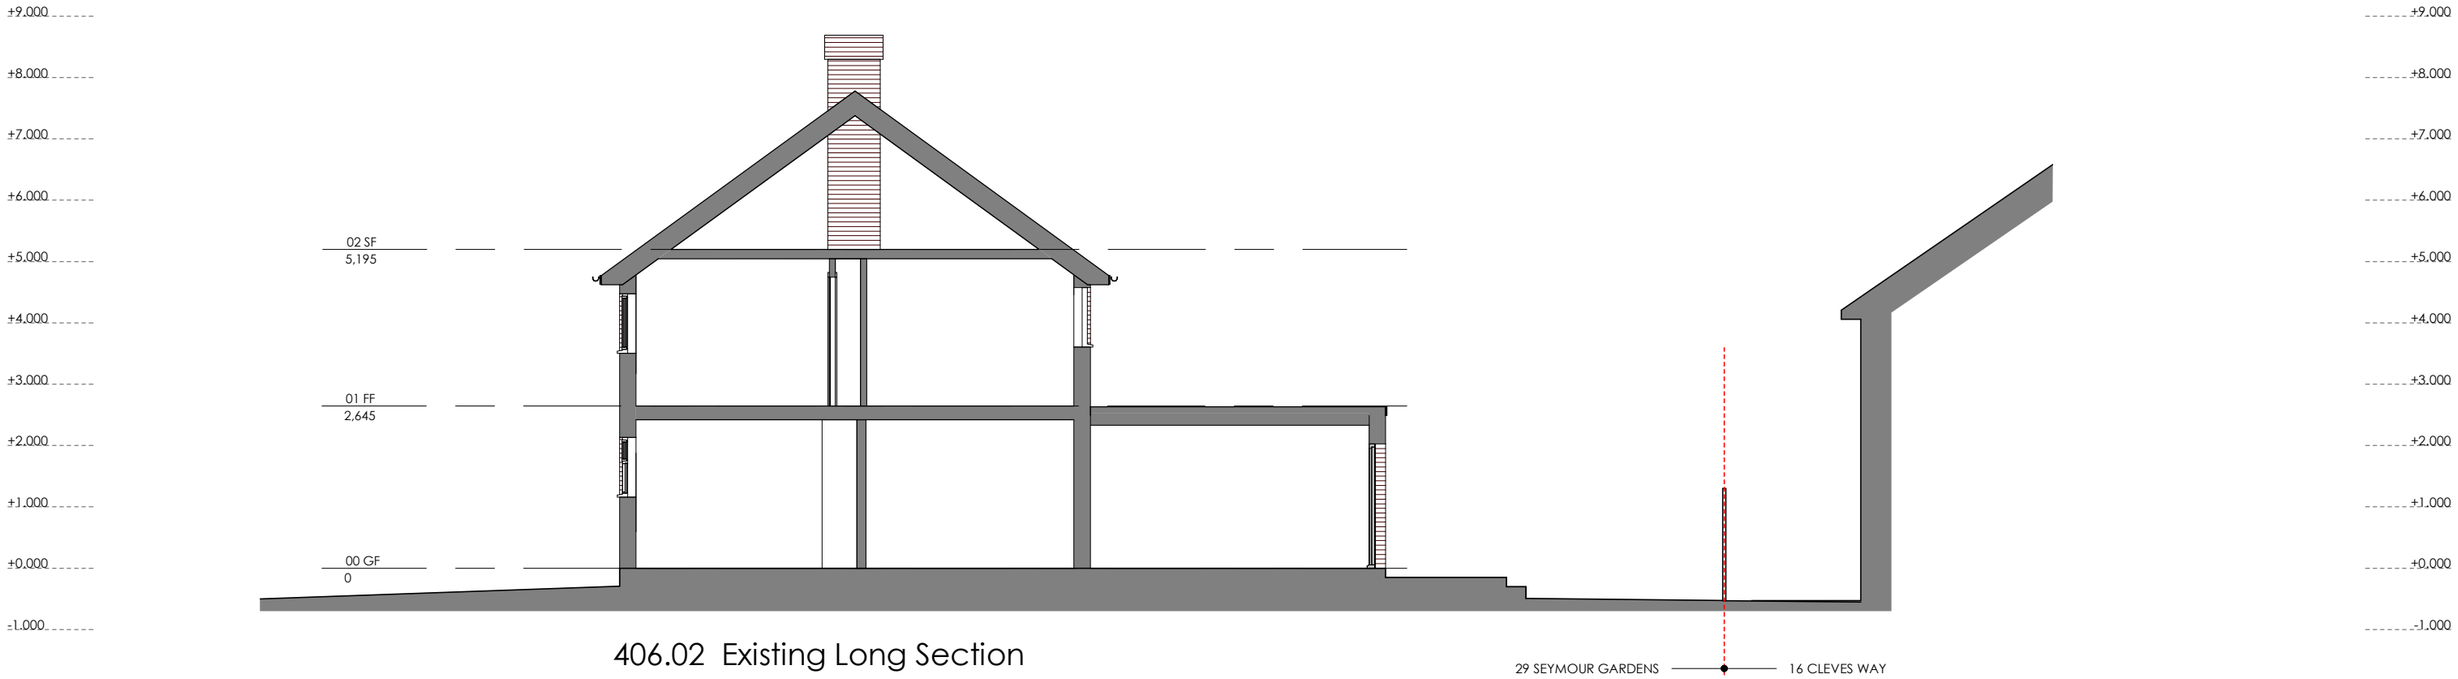

406.02 Existing Long Section

C235-406 Existing Street Elevation & Long Section (Rev A)

REV	DATE	NOTE
Rev A	01-NOV-16	CERTIFICATE OF LAWFUL DEVELOPMENT

THE CONTRACTOR SHOULD CHECK ALL DIMENSIONS ON SITE.
NO DIMENSIONS TO BE SCALED FROM THIS DRAWING (EXCEPT FOR PLANNING PURPOSES).
NO PART OF THIS DRAWING IS TO BE COPIED OR REPRODUCED WITHOUT THE PRIOR CONSENT OF THE ARCHITECT.
IT IS THE CONTRACTORS RESPONSIBILITY TO ENSURE COMPLIANCE WITH THE BUILDING REGULATIONS.
ALL RIGHTS DESCRIBED IN CHAPTER IV OF THE COPYRIGHT, DESIGNS AND PATENTS ACT 1988 HAVE GENERALLY BEEN ASSERTED. ©

EXISTING DRAWINGS

scale 1:100 @ A3

0 0.5 1.0 1.5 2.0 2.5 3.0 3.5 4.0 4.5 5.0

TEN POINT FIVE

Project: No.29 Seymour Gardens, Ruislip, HA4 9PZ

C235-406 Existing Street Elevation & Long Section (Rev A)

Client: Mr & Mrs Di Virgilio

Scale @ A3: 1 : 100 Date: OCTOBER 2015

TENPOINTFIVE architecture 184 WHITTINGTON WAY, PINNER, HA5 5JY T: 020 8429 9206 E: MAIL@TENPOINTFIVE.CO.UK