



1 00 - Block Plan Existing
1 : 500





2 00 - Block Plan Proposed
1 : 500

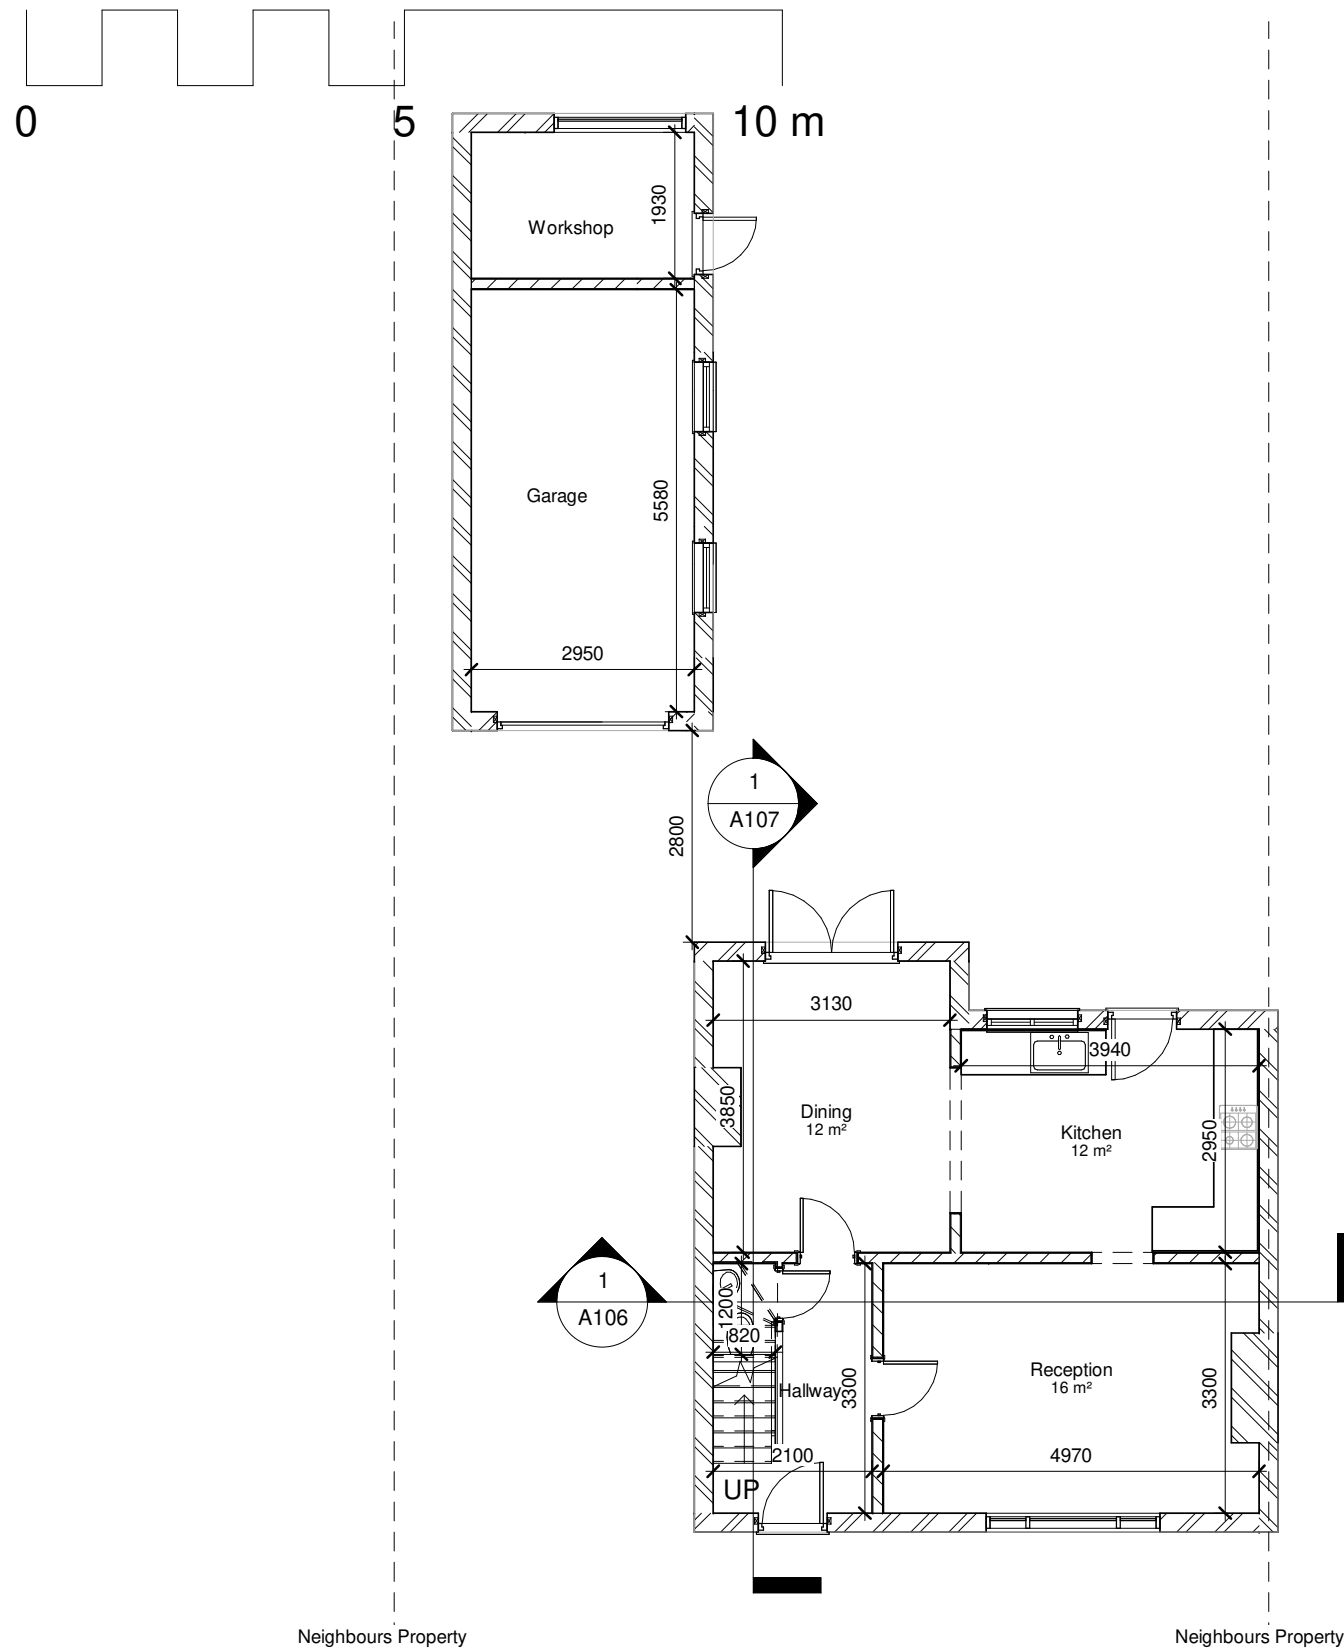


1 00 - Existing
1 : 100

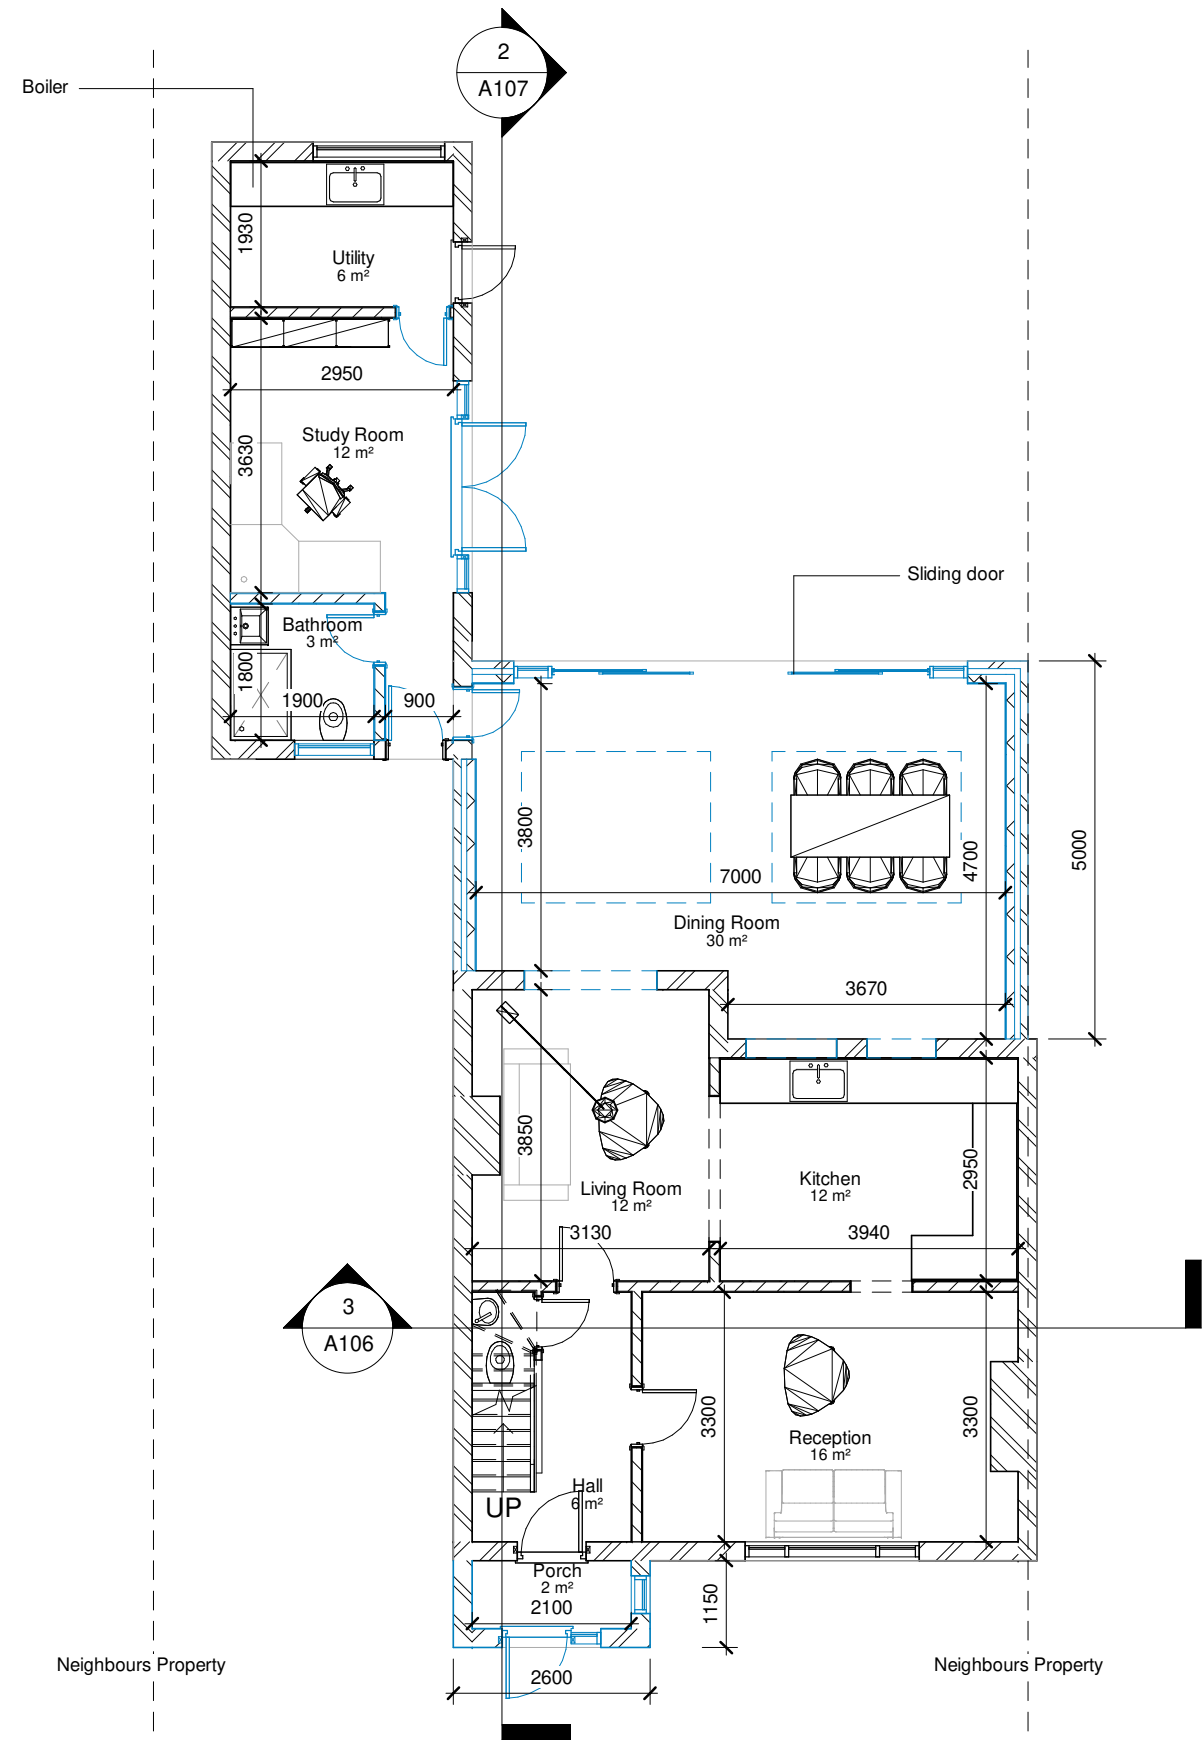


2 00 - Proposed
1 : 100

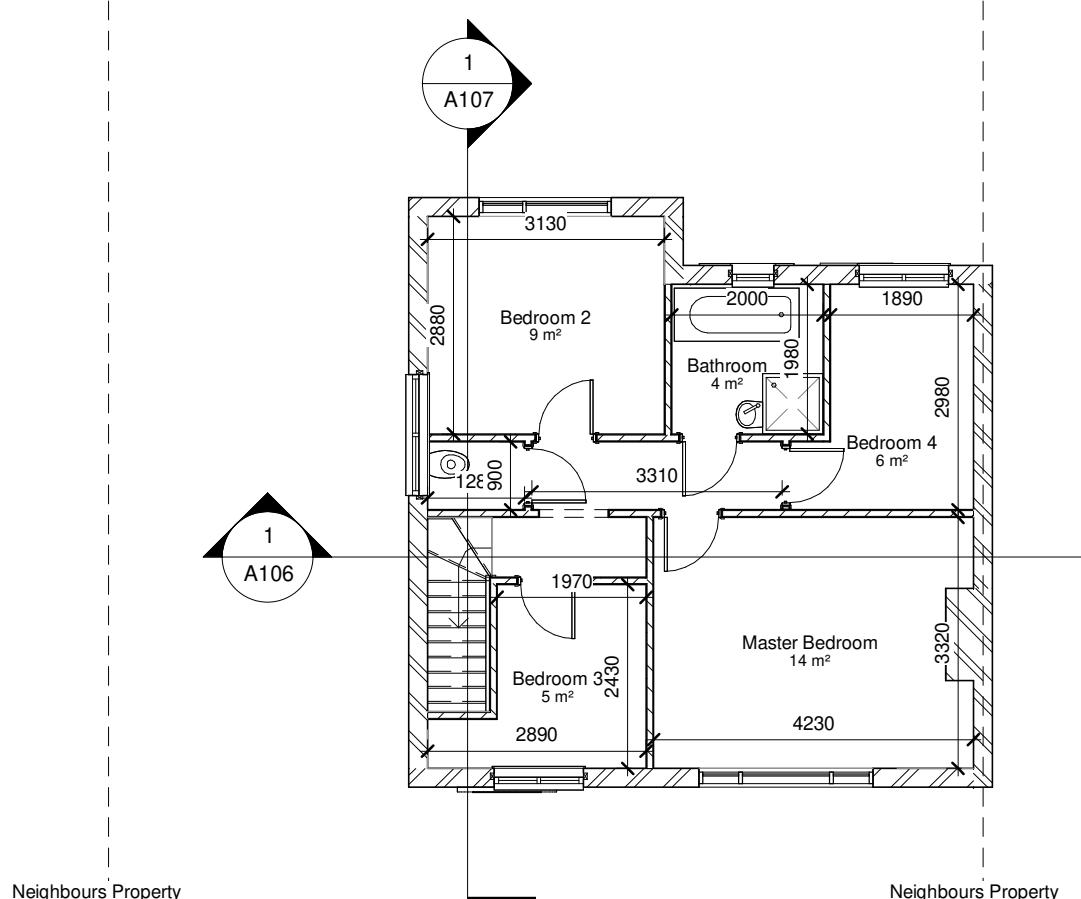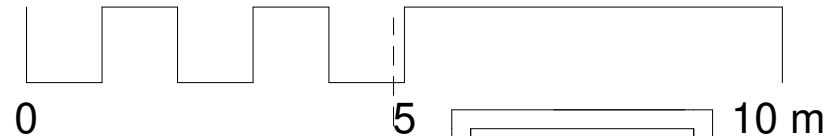


1 01- Existing
1 : 100

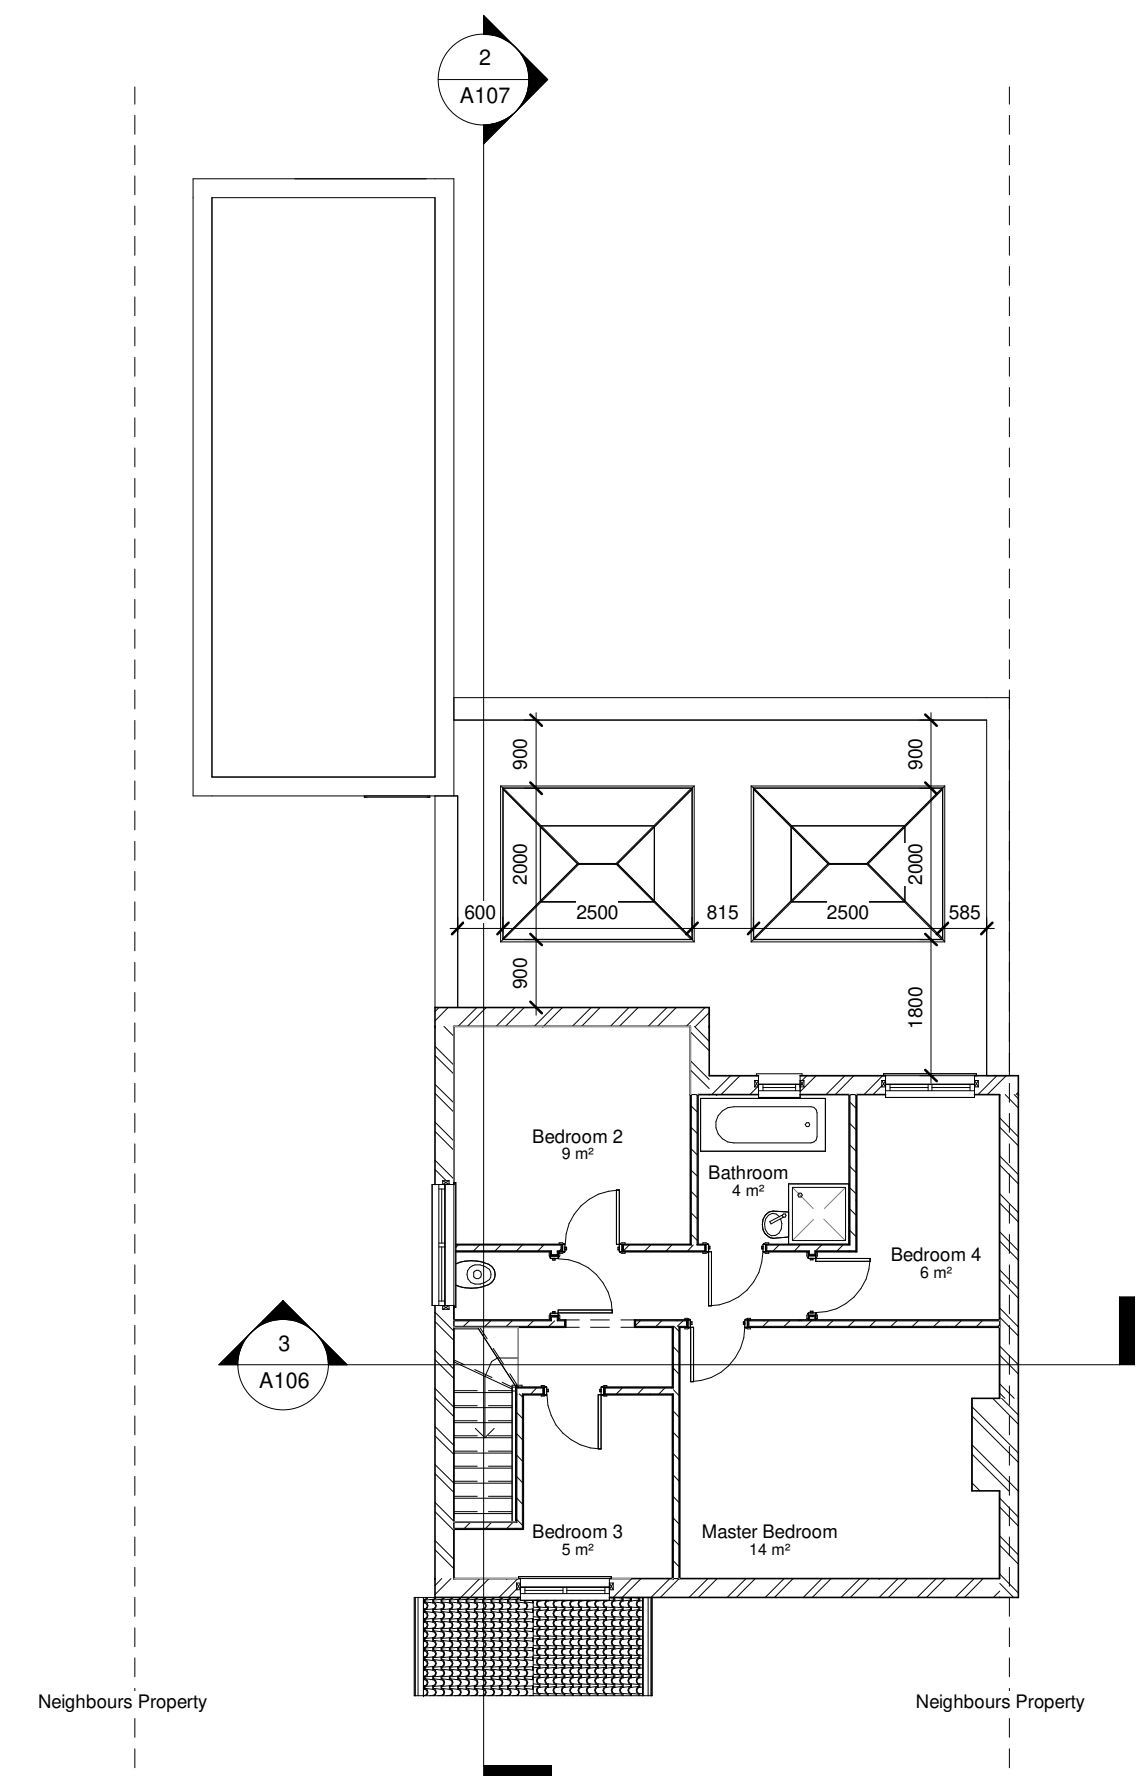


2 01- Proposed
1 : 100

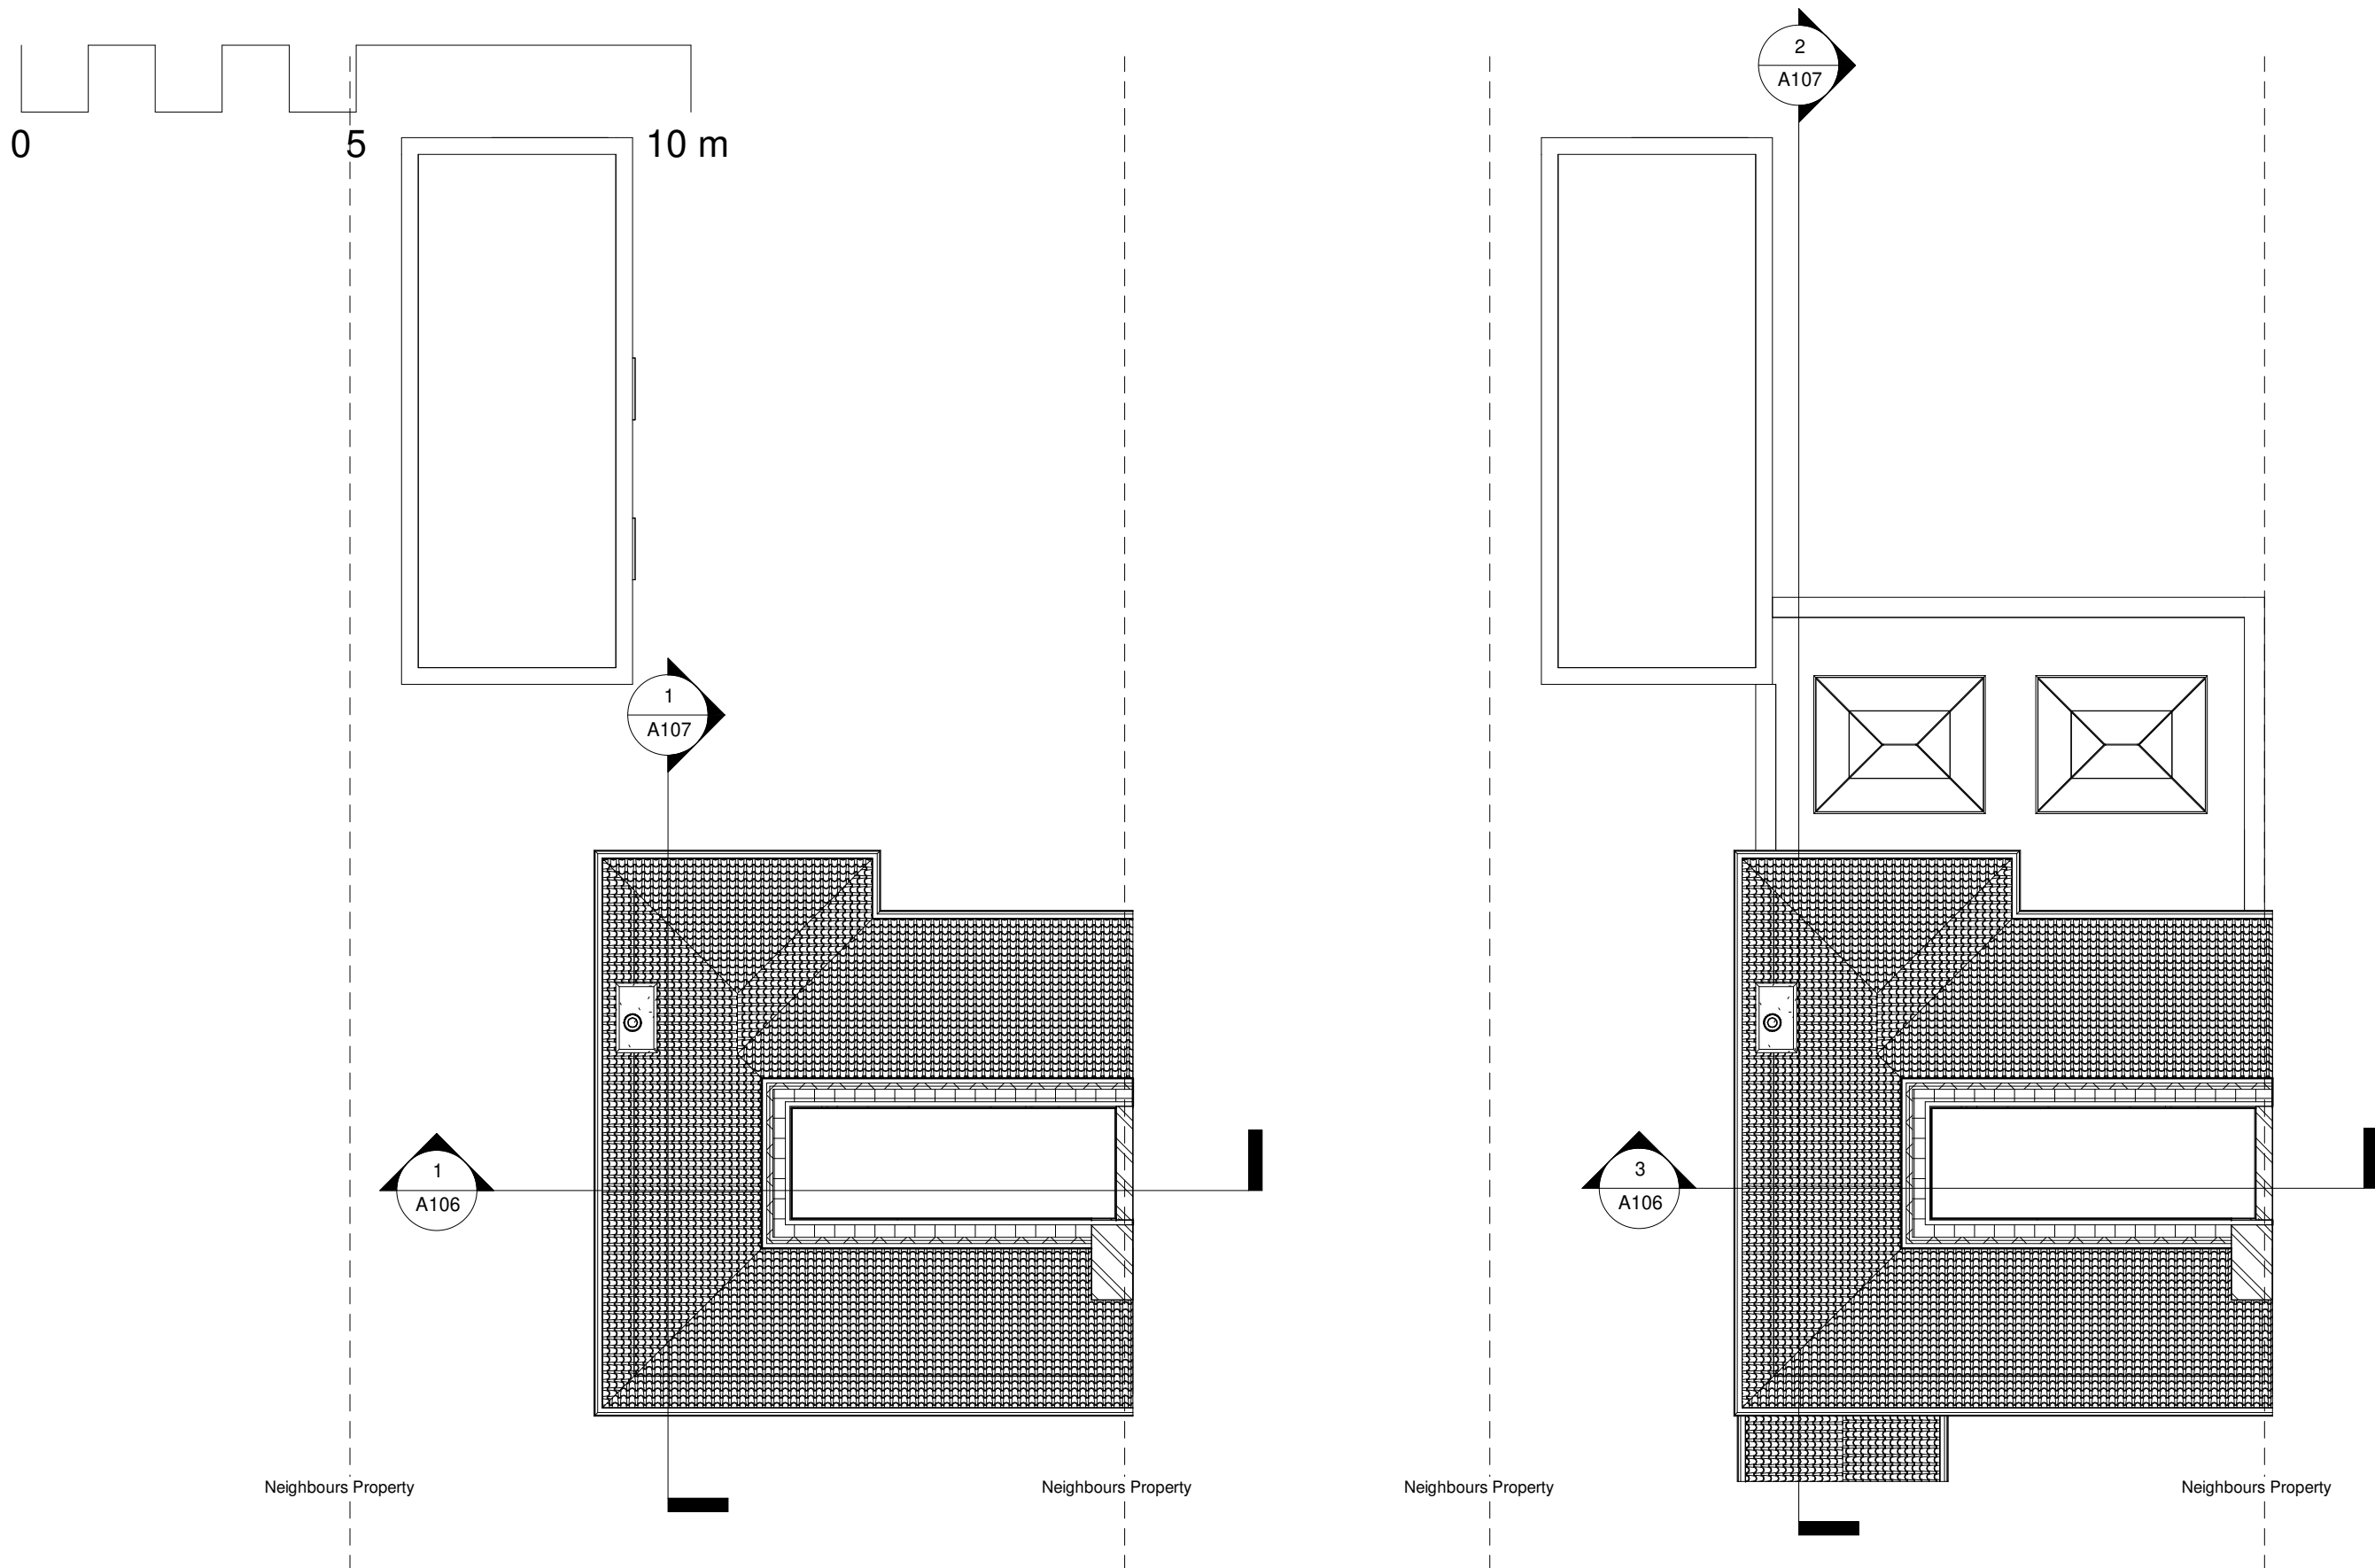

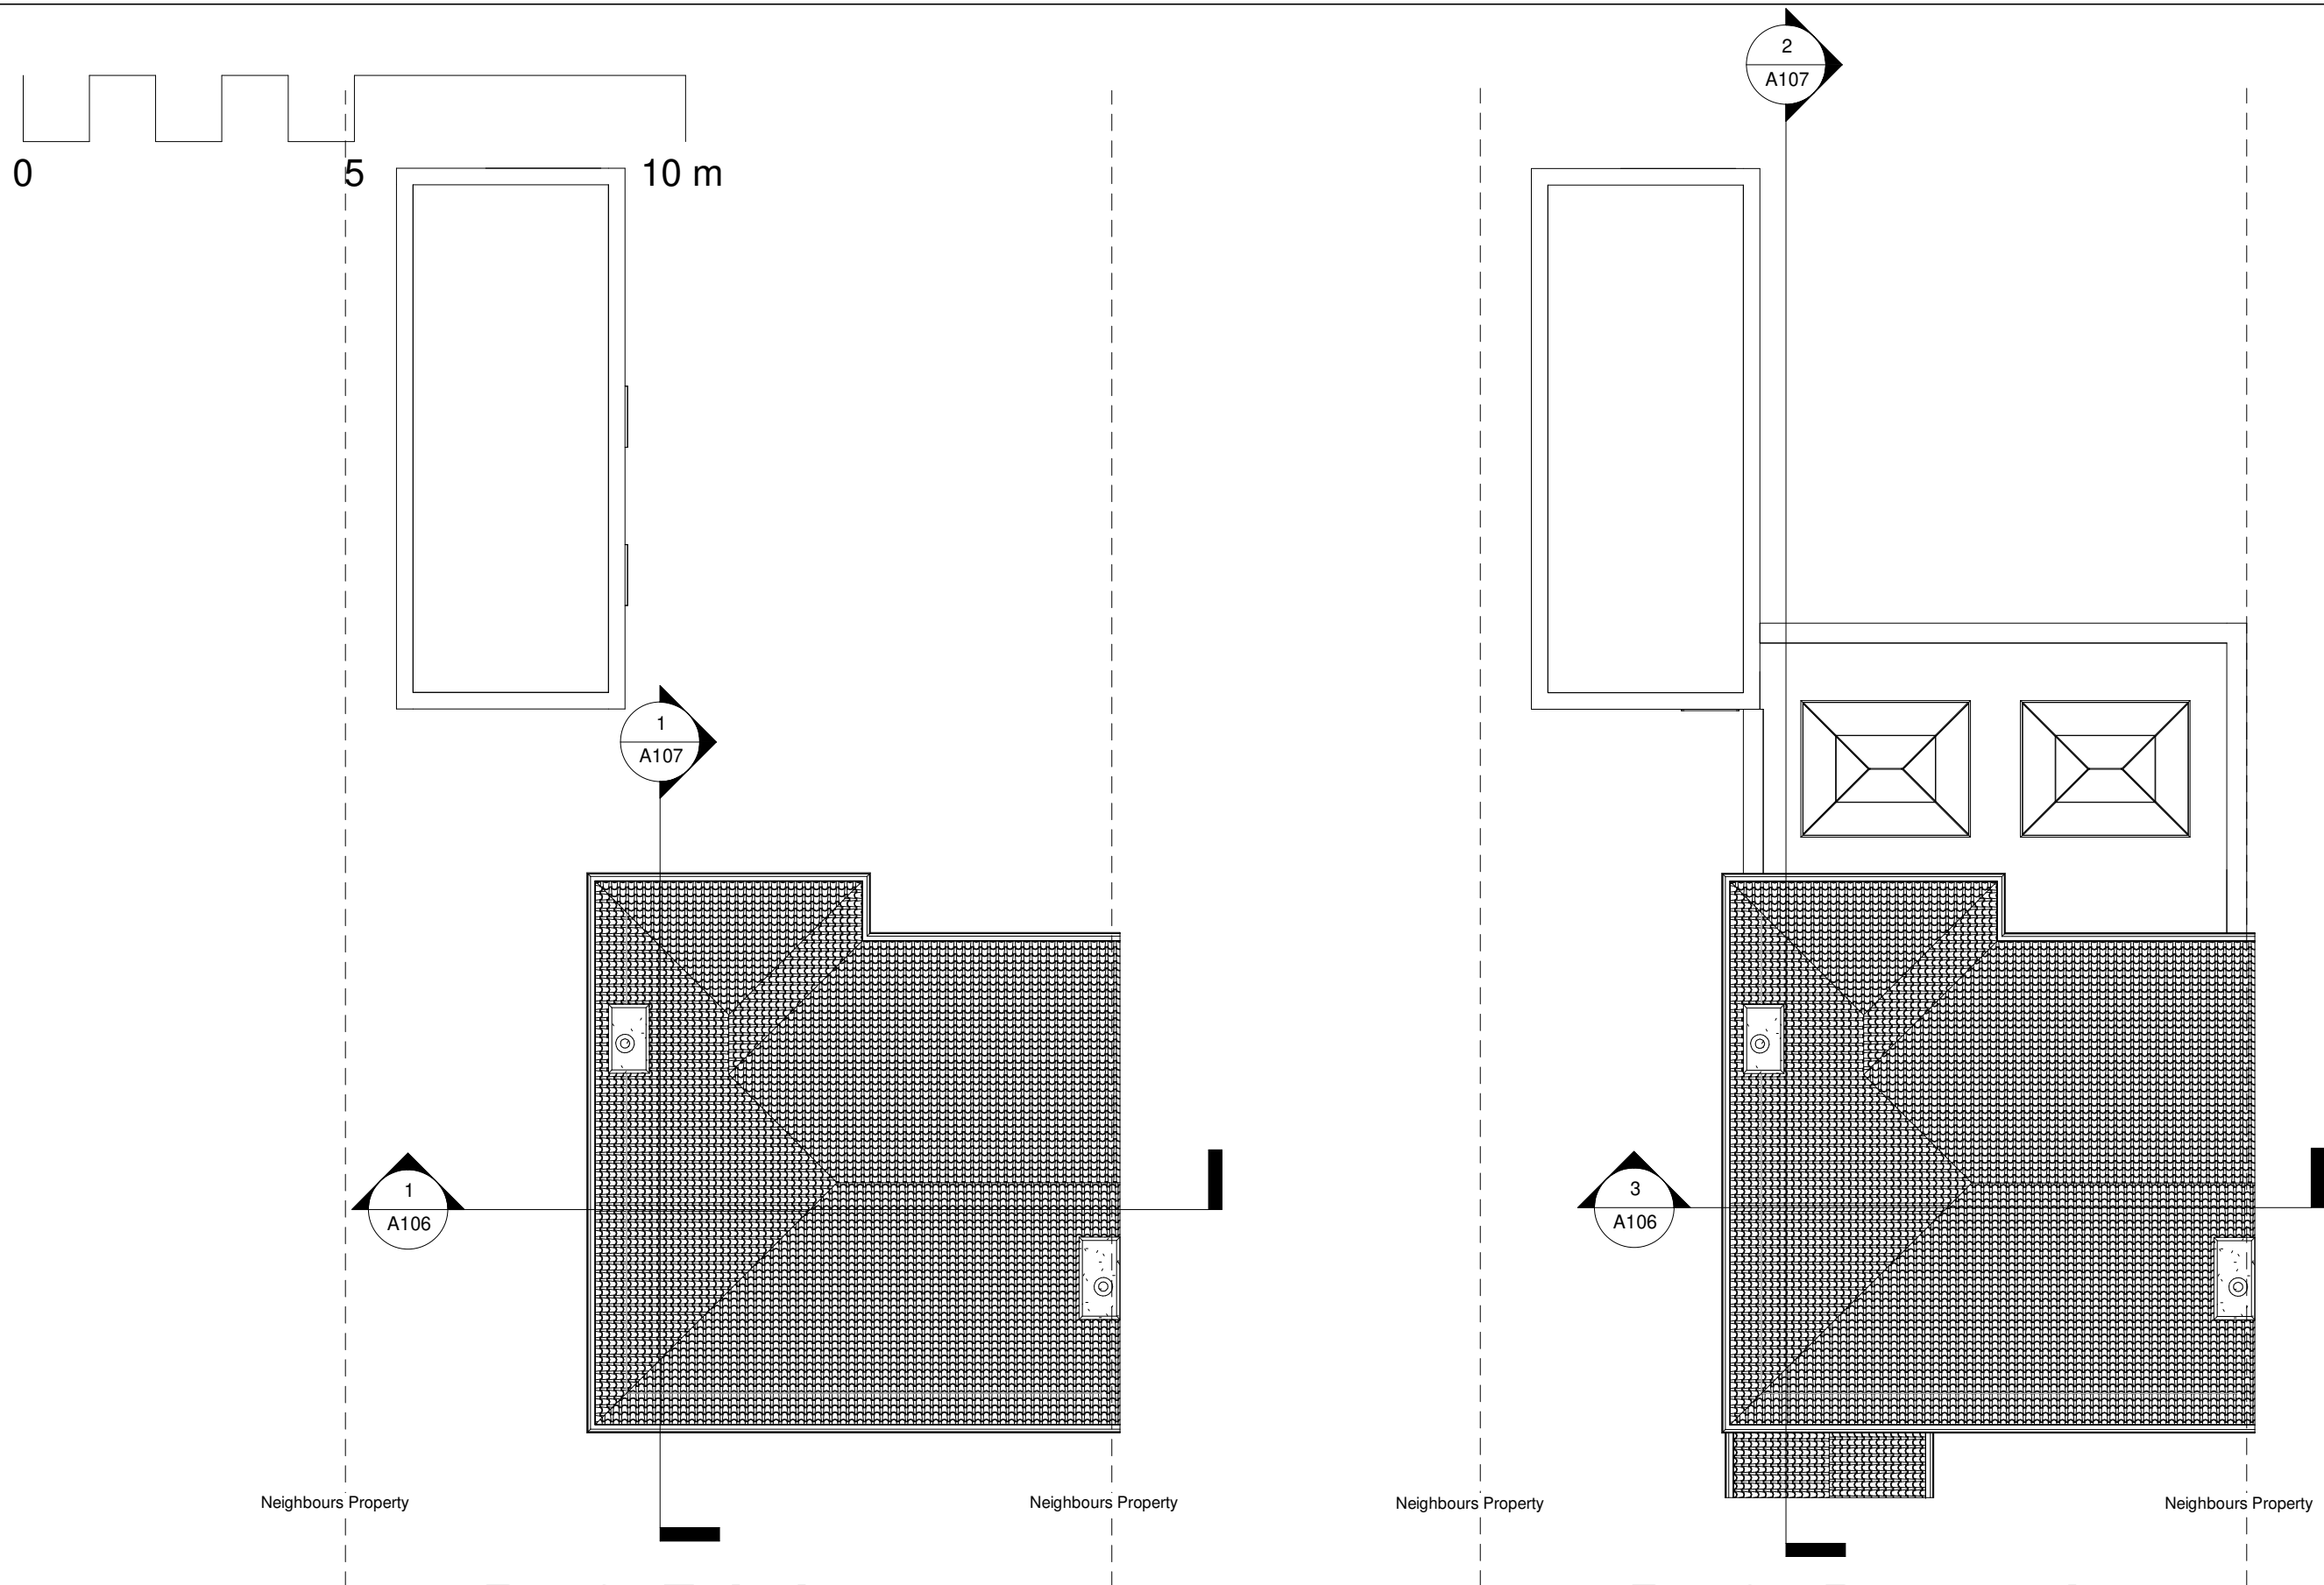

1 Roof - Existing
1 : 100



2 Roof - Proposed
1 : 100

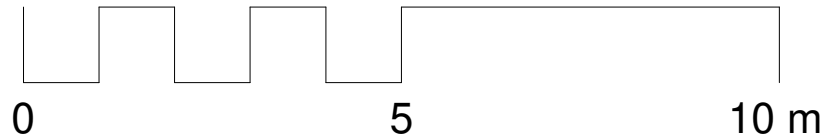


1 Existing - Section 1
1 : 100




3 Proposed - Section 1
1 : 100

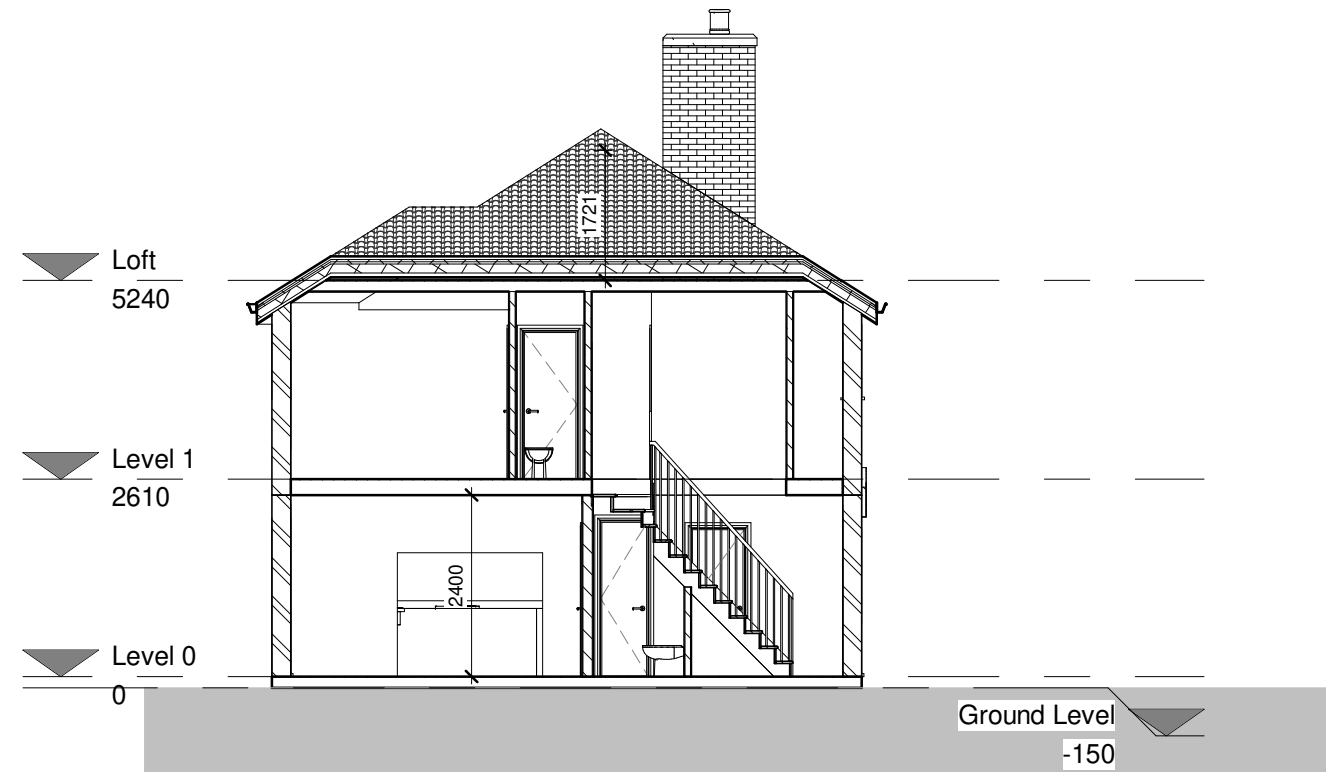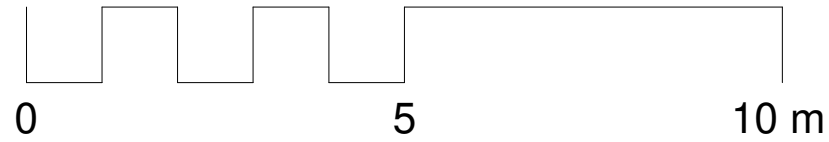


1 Existing - Section 2
1 : 100

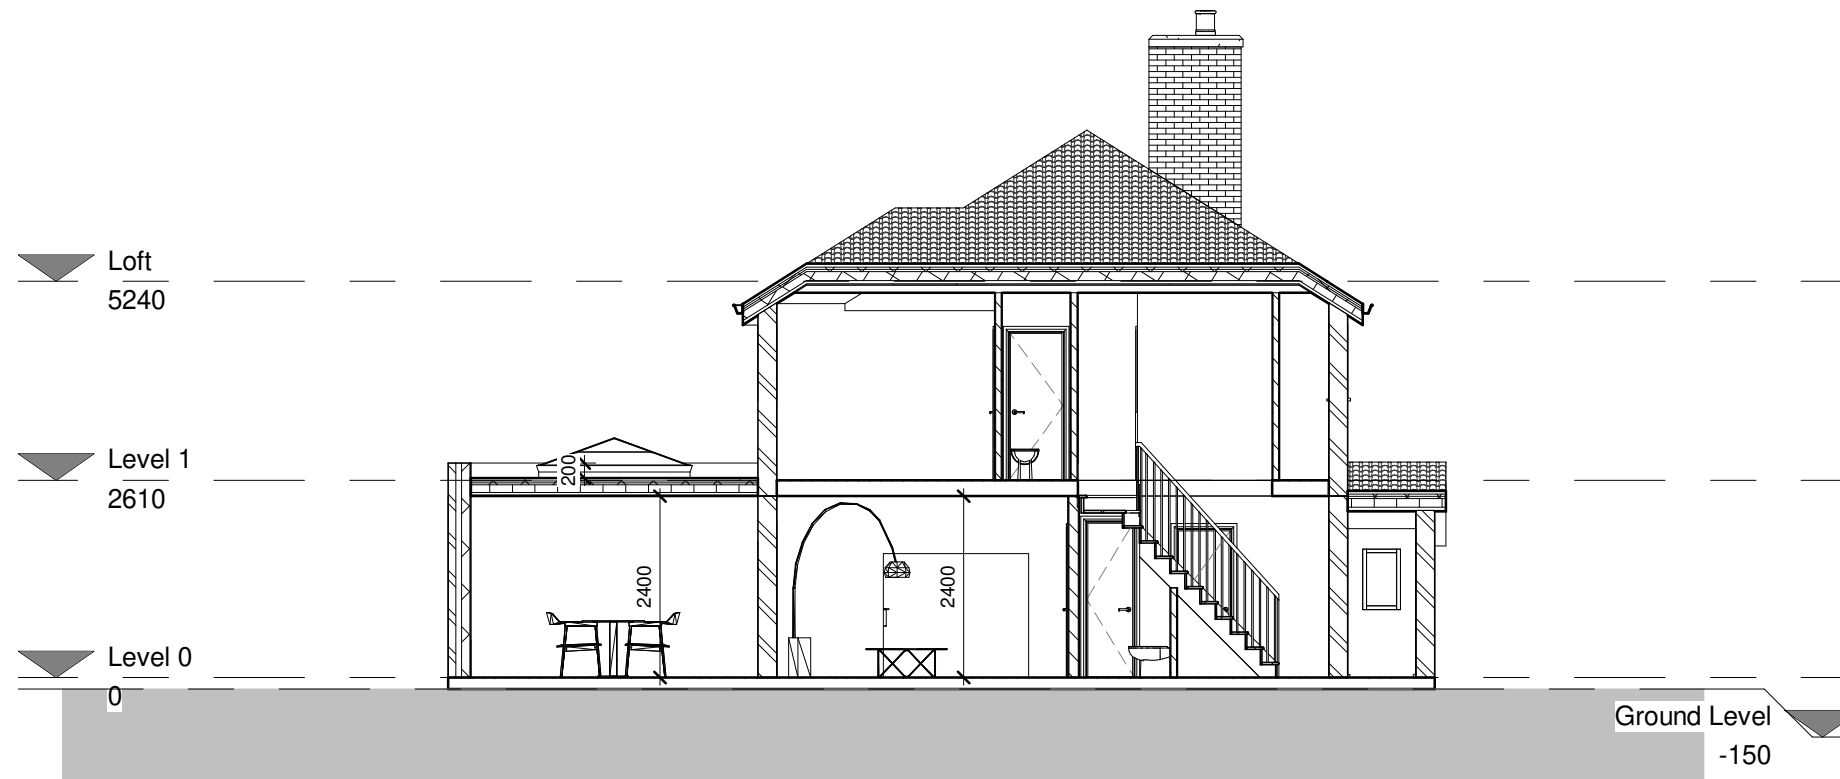


2 Proposed - Section 2
1 : 100

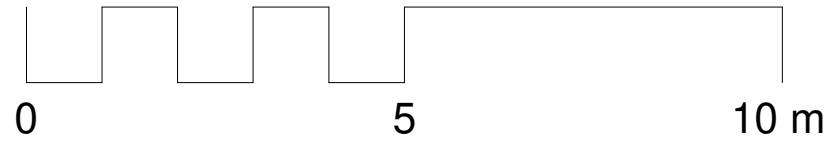

1 Front elevation - Existing
1 : 100

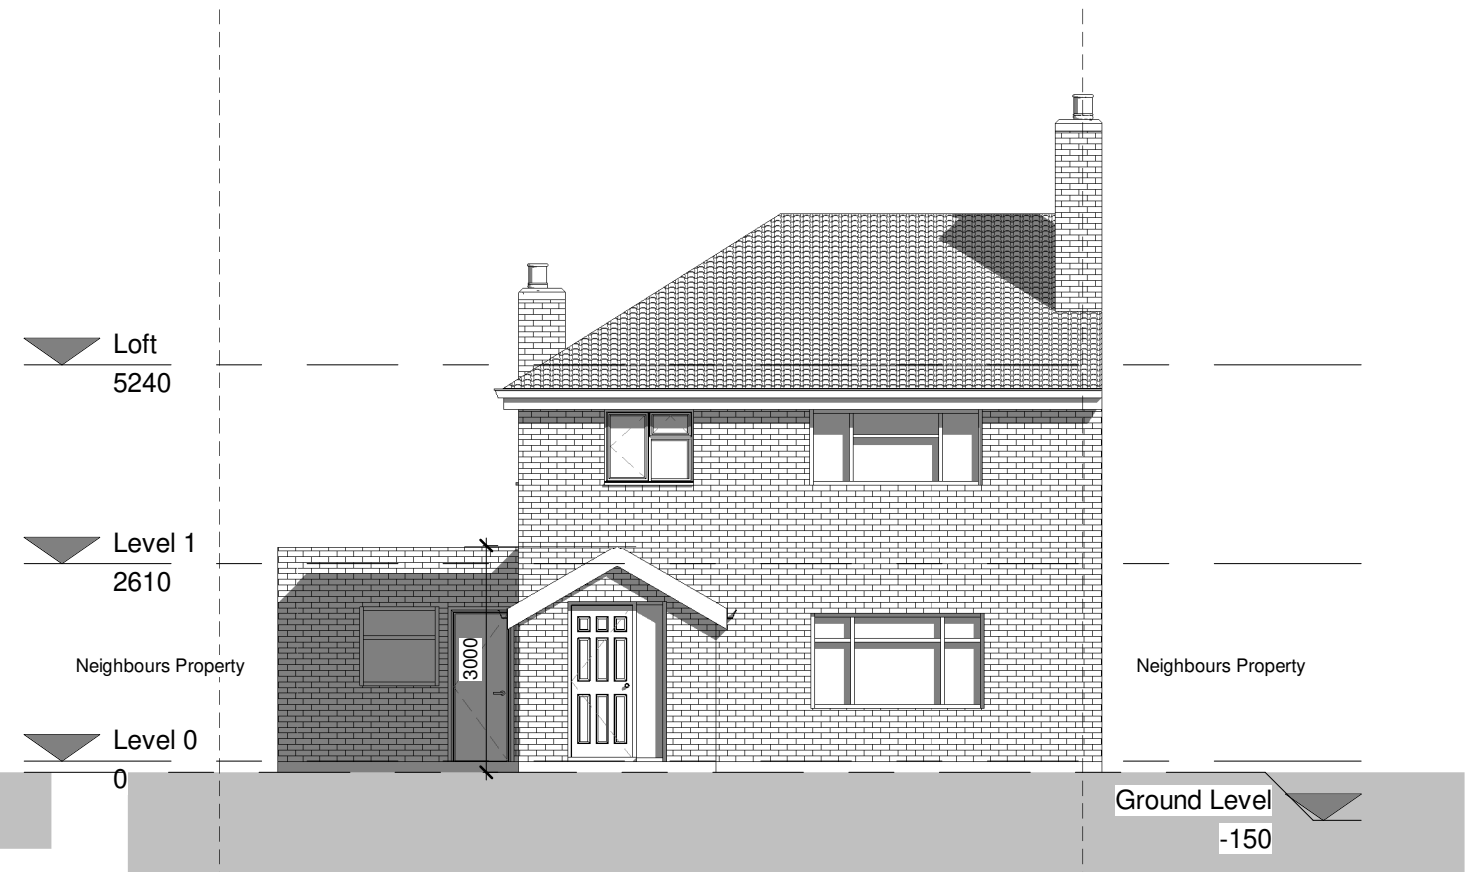

2 Front elevation - Proposed
1 : 100

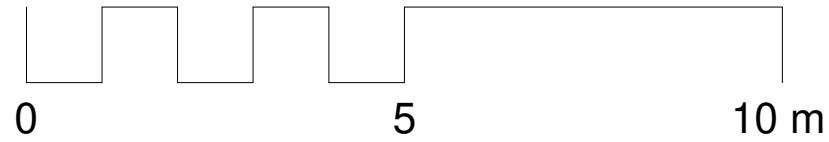

1

Rear elevation - Existing



1 : 100




2

Rear elevation - Proposed



1 : 100

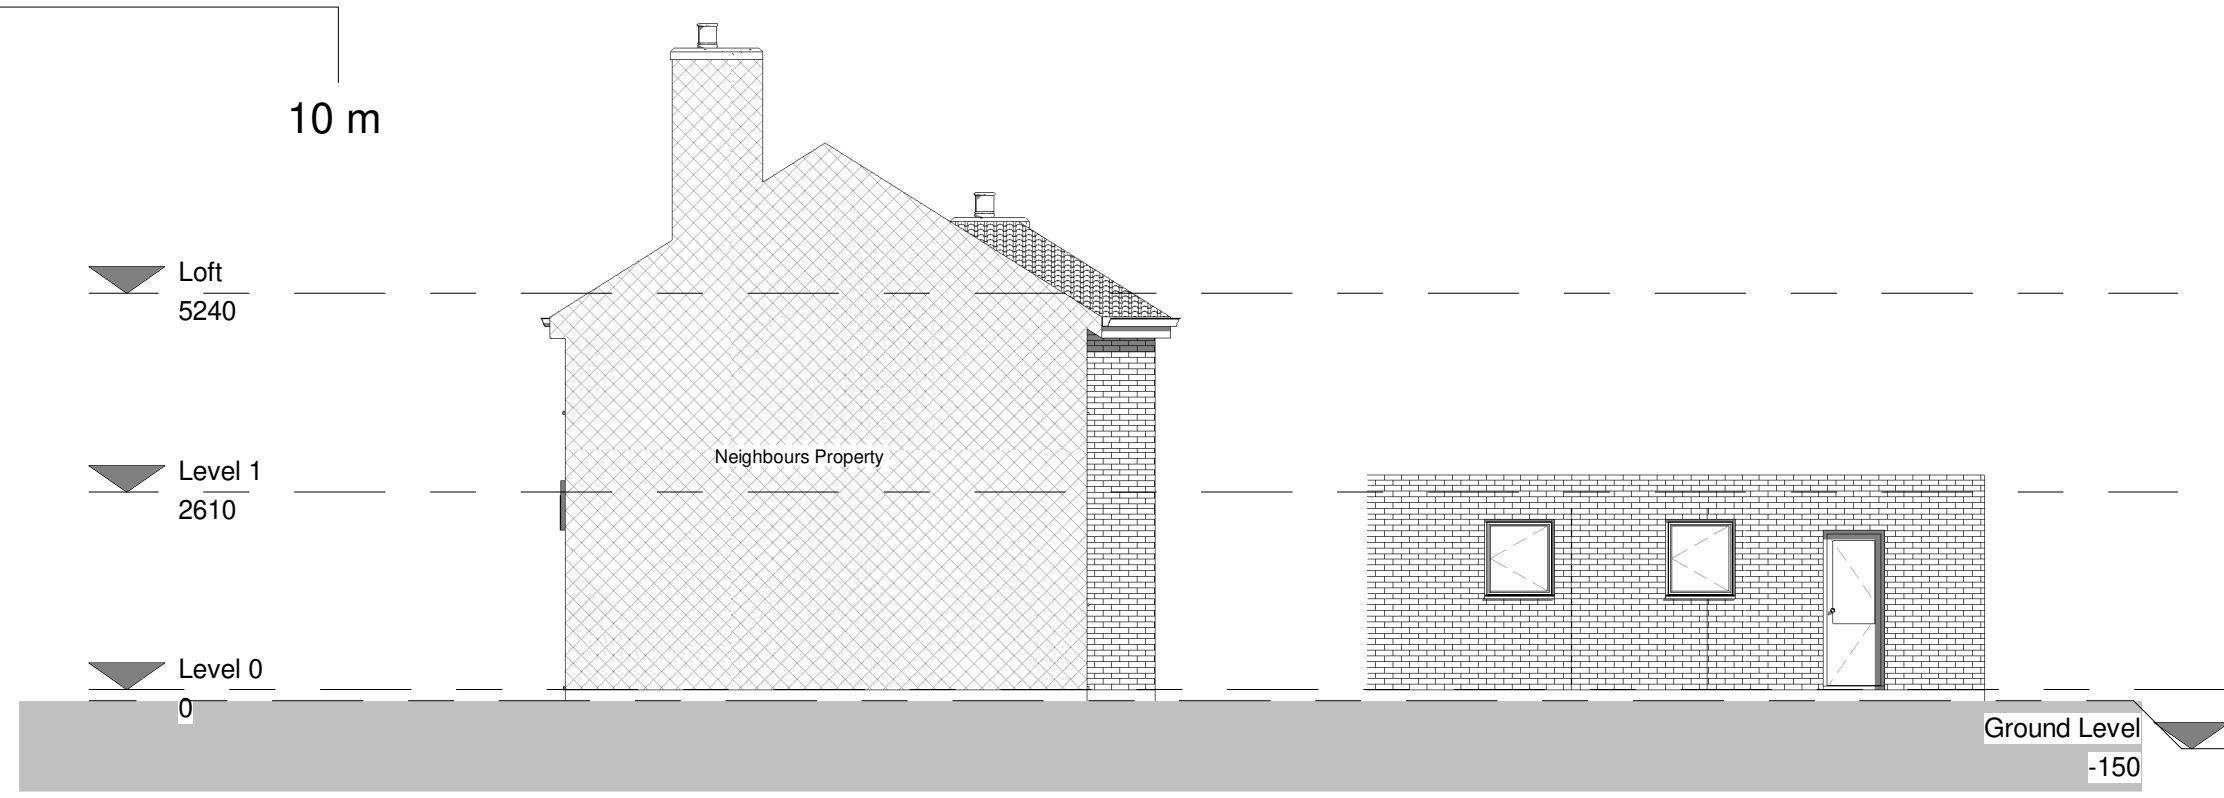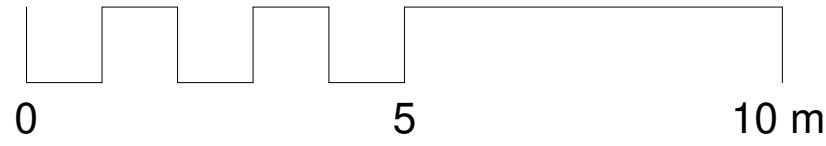


1 Side elevation 1 - Existing
1 : 100

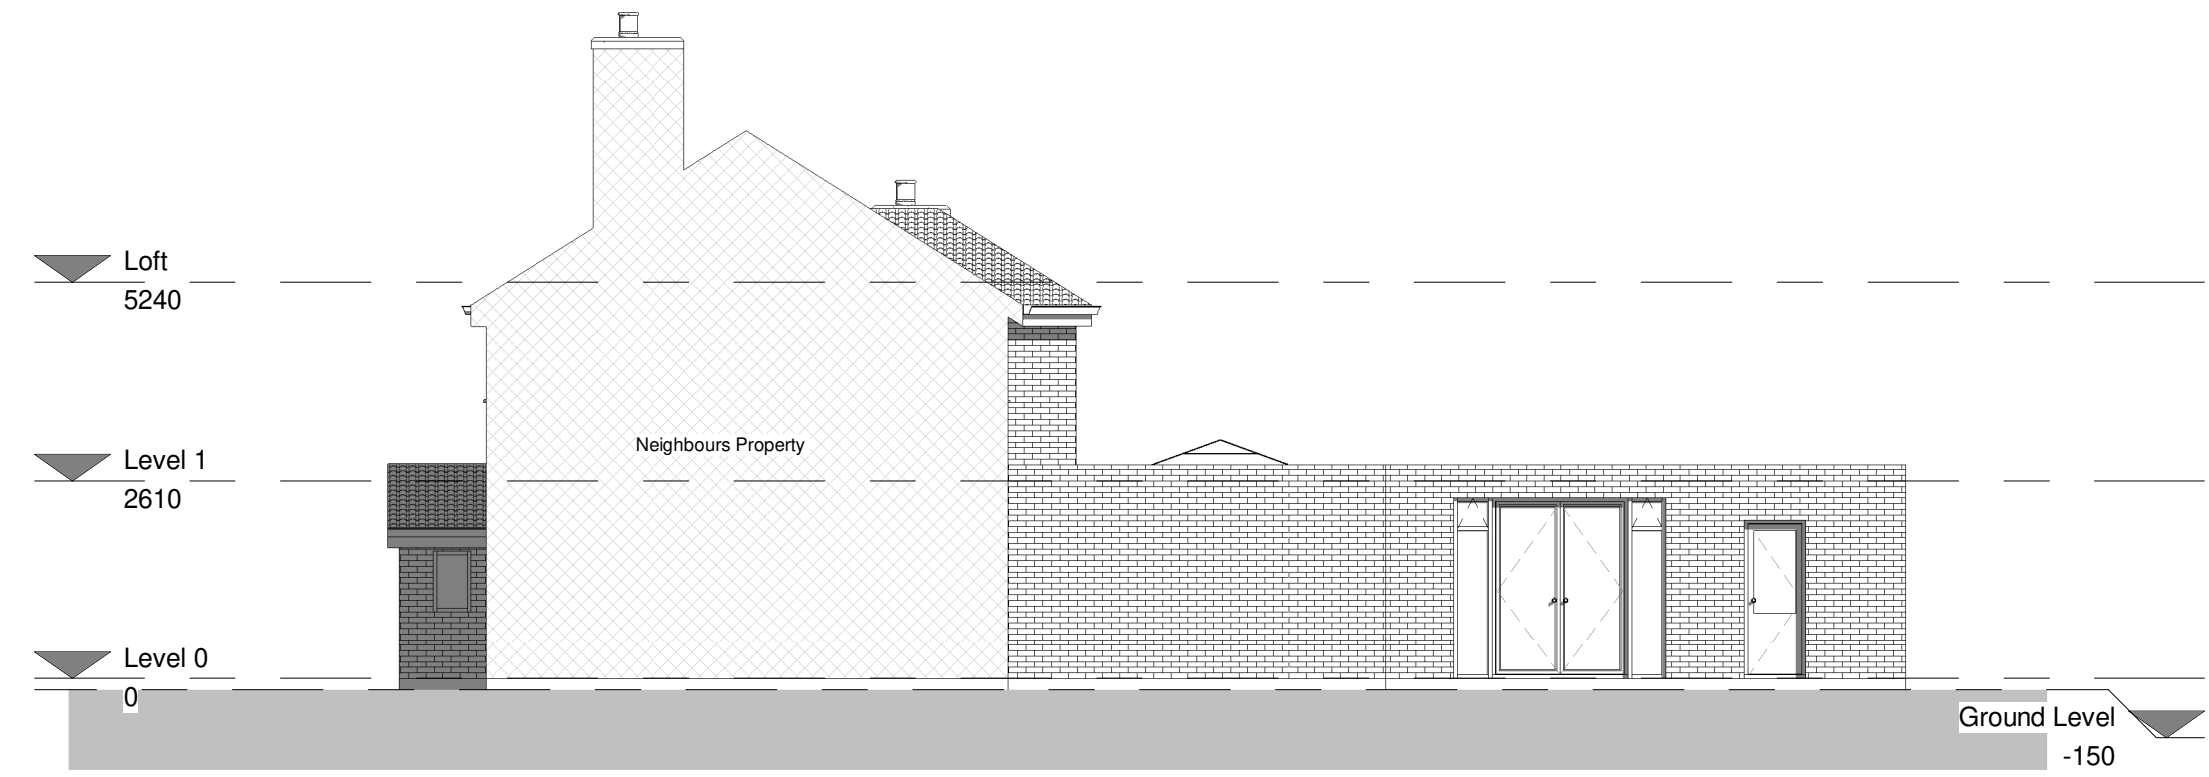

2 Side elevation 1- Proposed
1 : 100

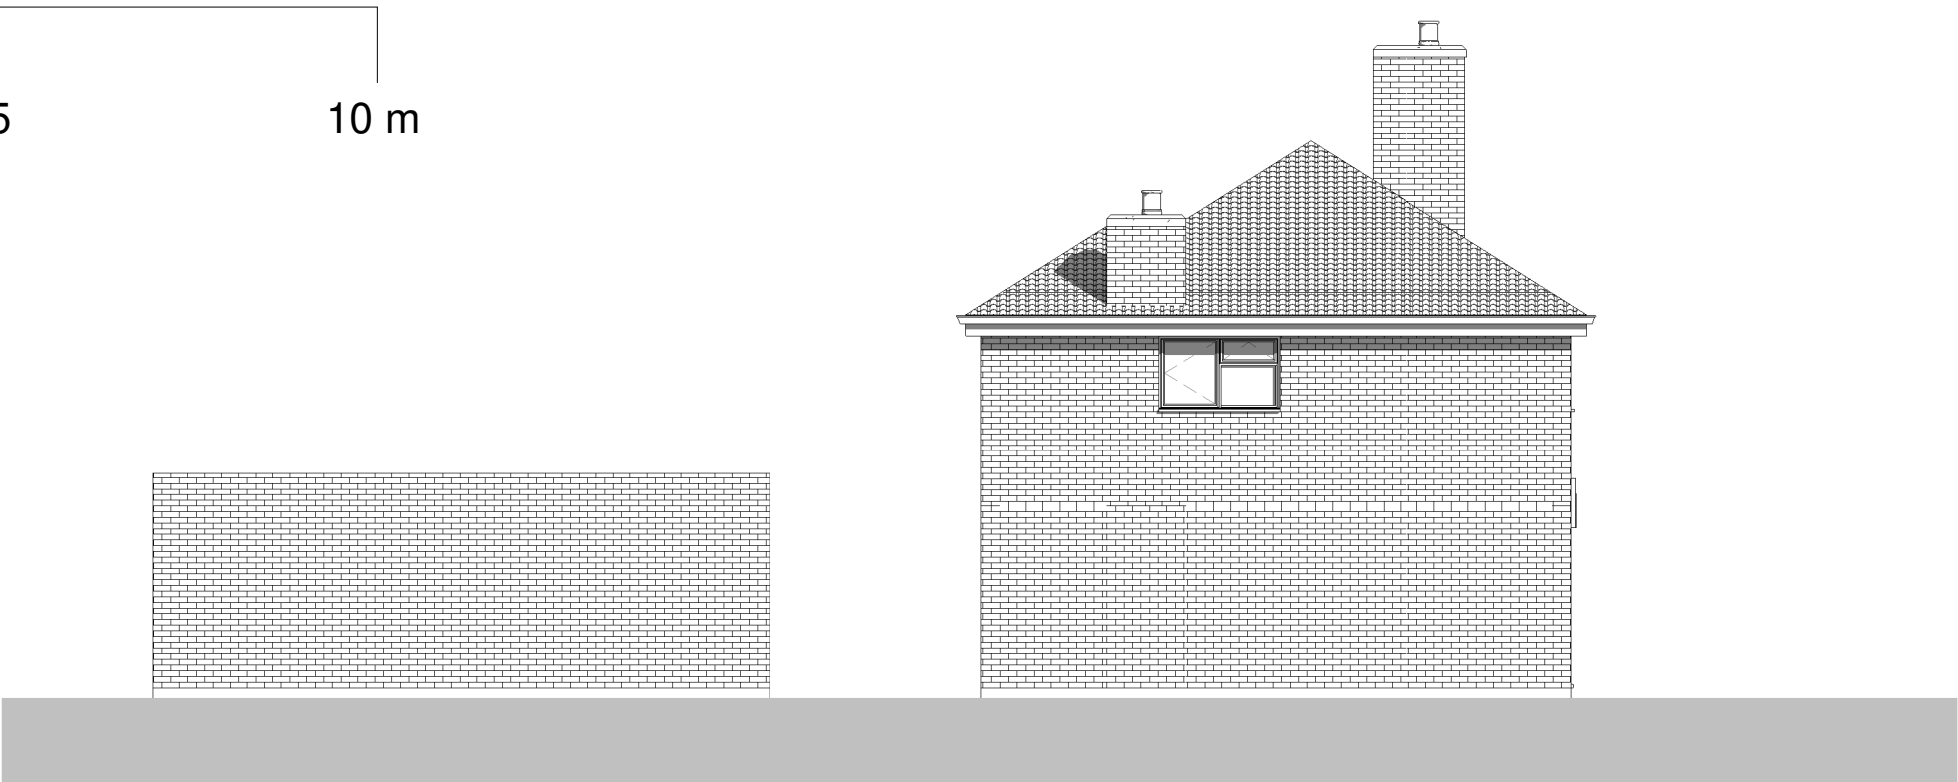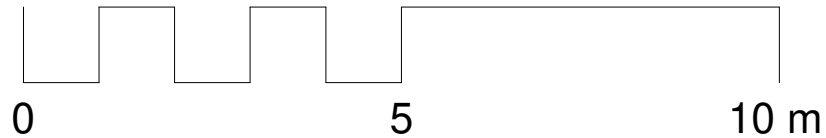

1 Side elevation 2 - Existing
1 : 100

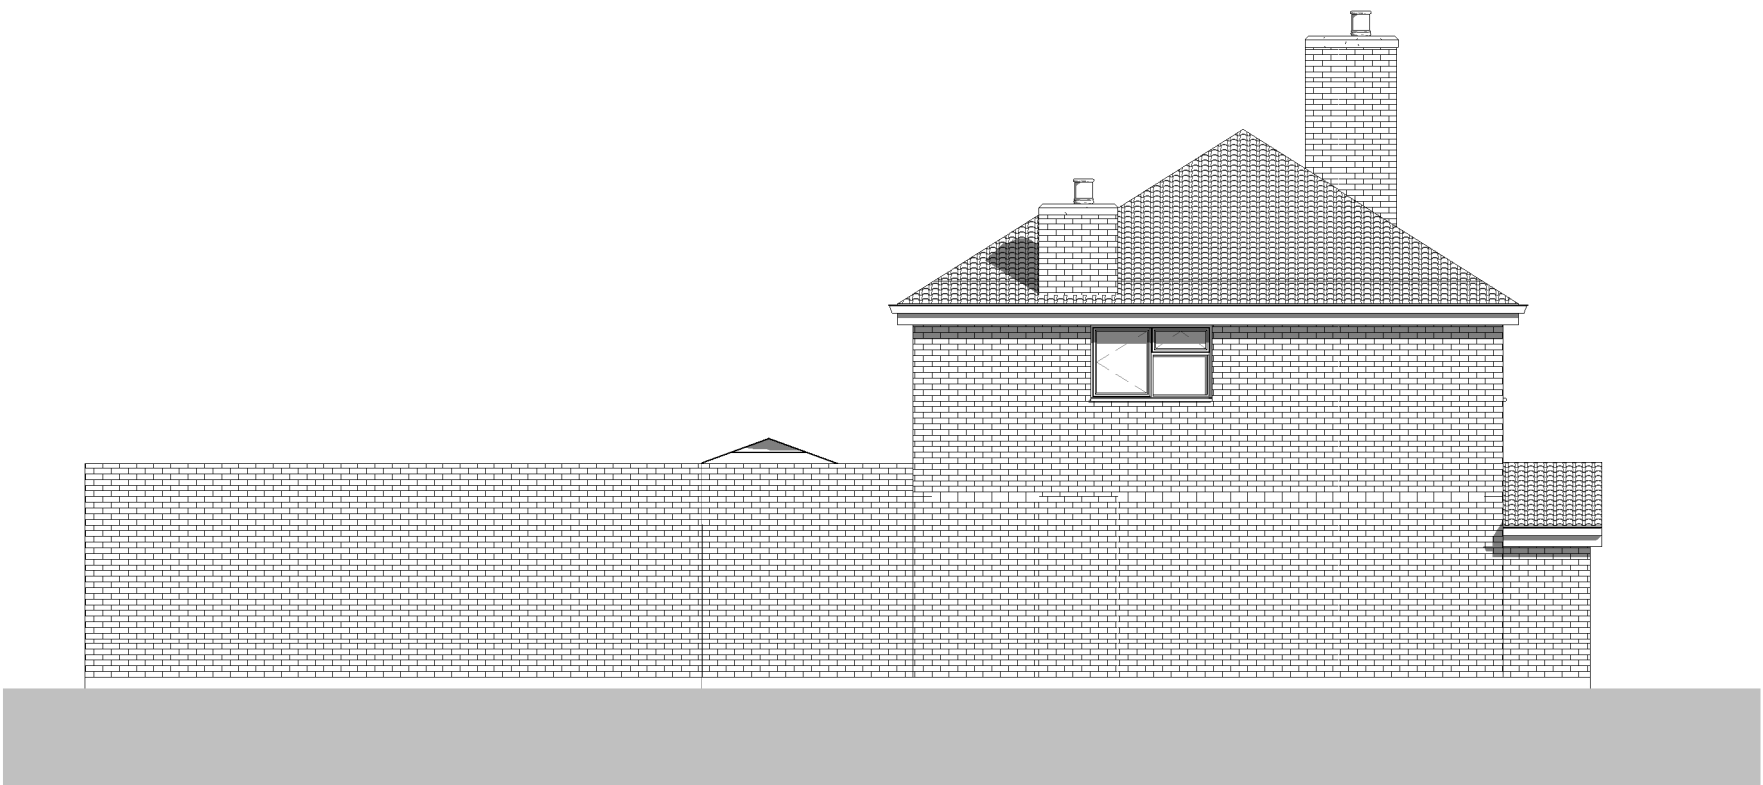

2 Side elevation 2- Proposed
1 : 100