


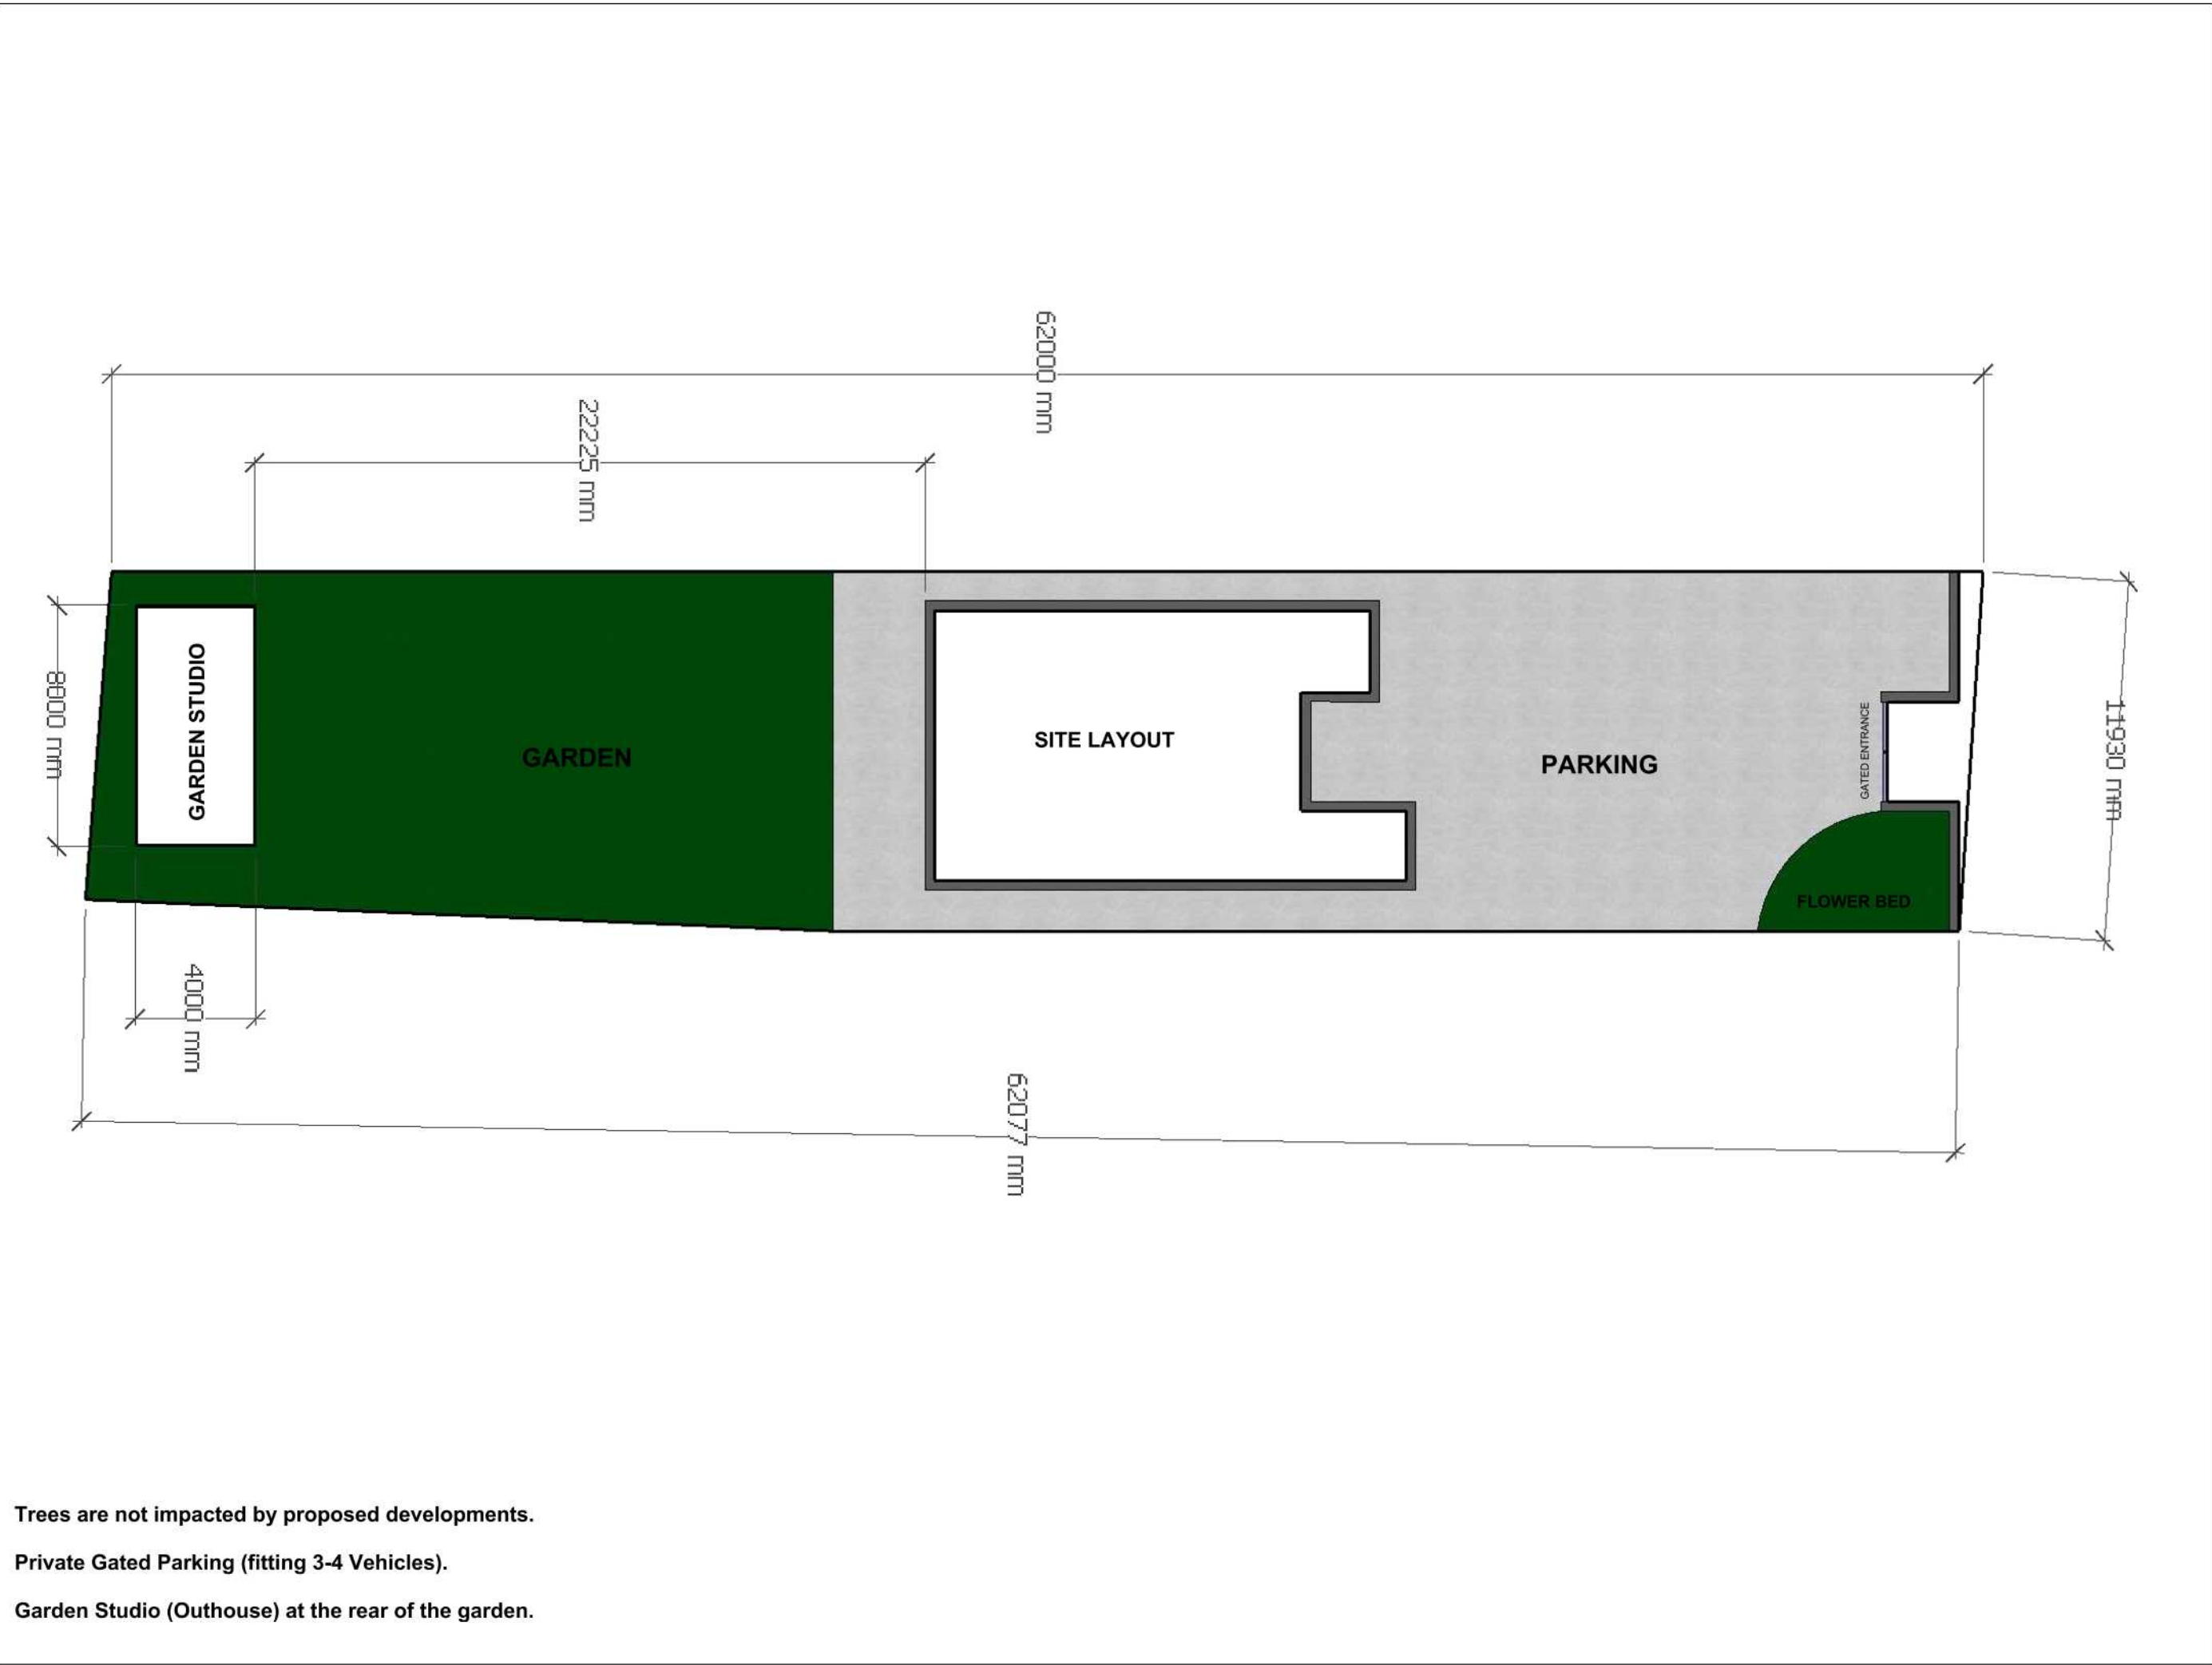

ISSUE 08.2019

PROJECT Proposed Loft Conversion

PROJECT NO. CVL

CLIENT 135a Charville Lane Hayles UB4 8PD Middlesex

SCALE A3 1:200