


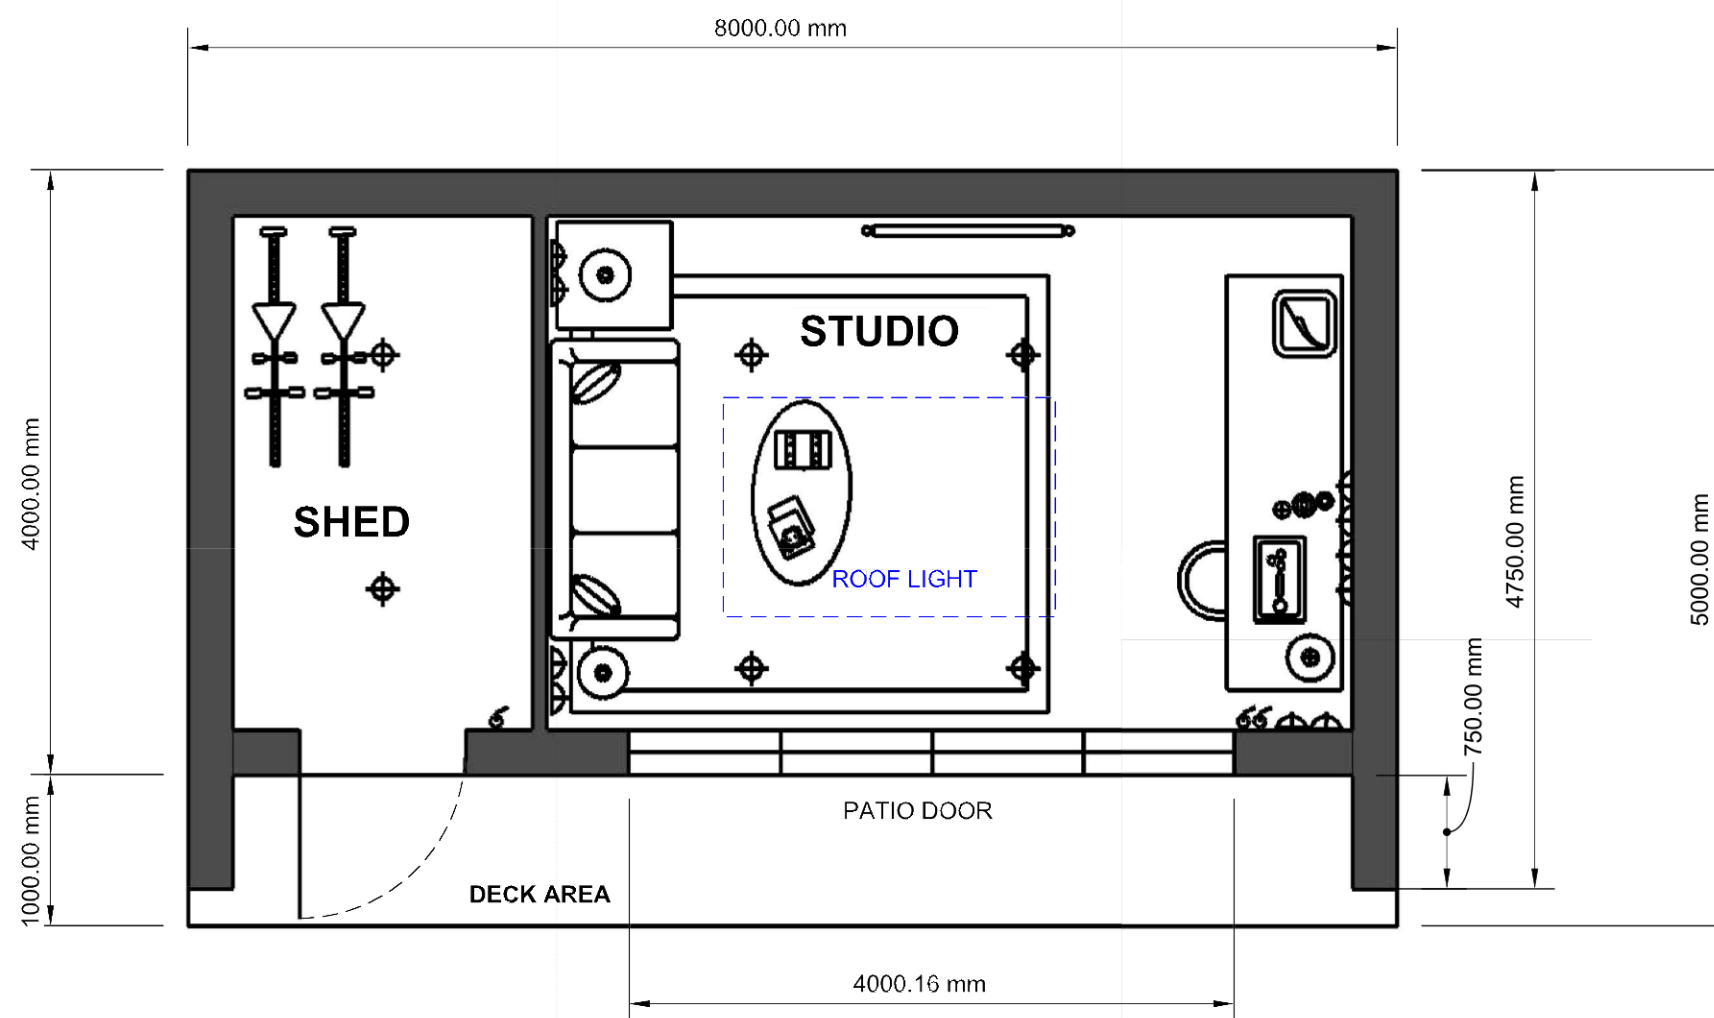

LEGEND	
SPOT LIGHT	
SOCKETS	
LIGHT SWITCH	
ROOFLIGHT OUTLINE	
RADIATOR	

FLOOR PLAN

Proposed Garden Studio Floor Plan	
Issue Date:	08.2019
Project: Project No:	Proposed Garden Studio CVL.GS1
Client:	Sylvester O'Shea 135a Charville Lane Hayes UB8 9PH Middlesex
Scale:	A3 1:50