



Site Plan Existing

Adjacent land owners
close boarded boundary fence
3000mm High

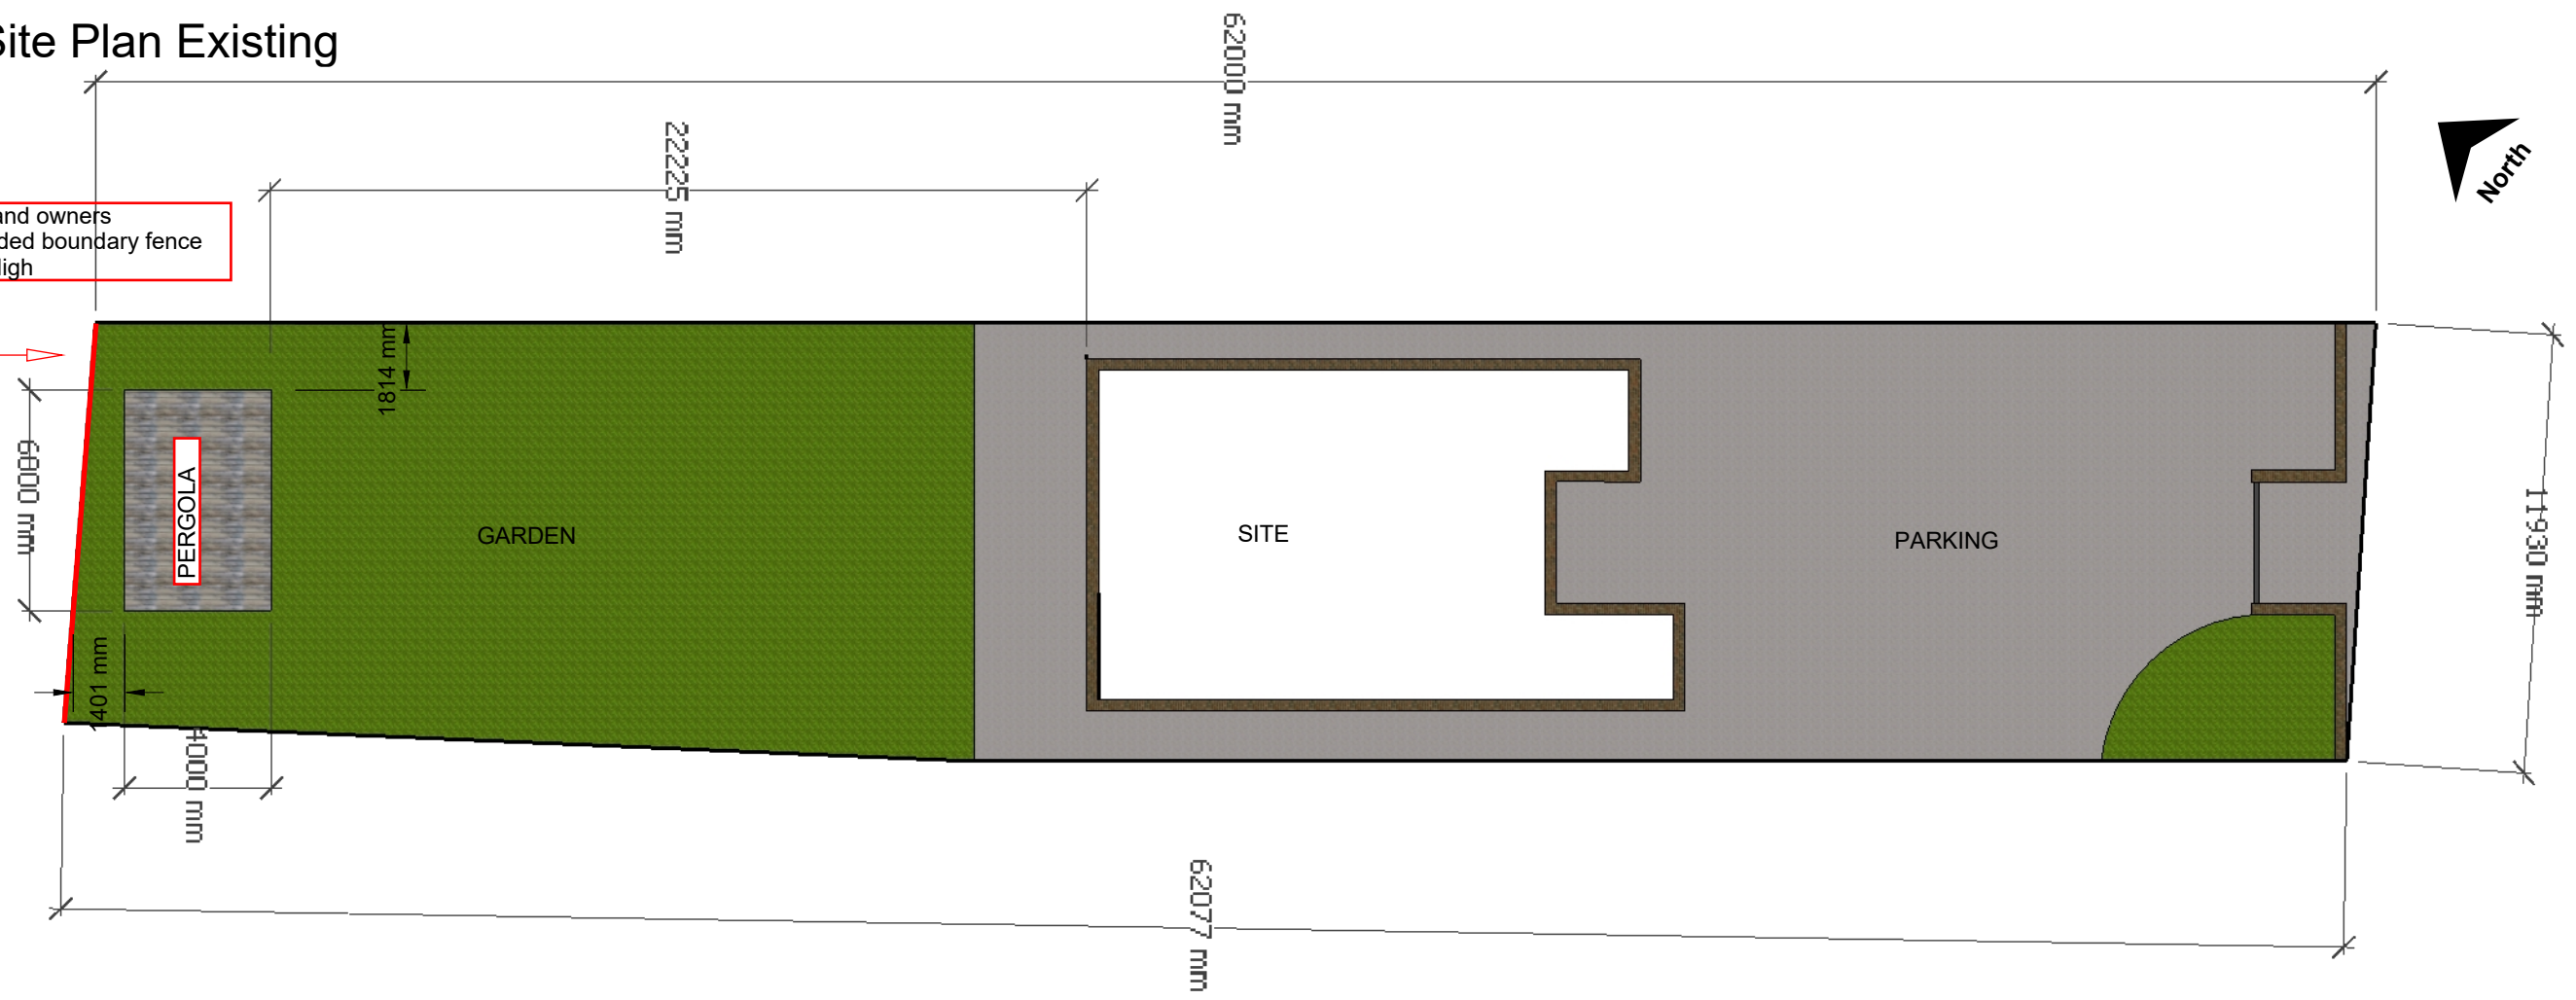

Trees are not impacted by proposed developments. Private Gated Parking (fitting 3-4 Vehicles). Garden Studio (Outhouse) replacing existing pergola at the rear of the garden.

Site Plan Proposed

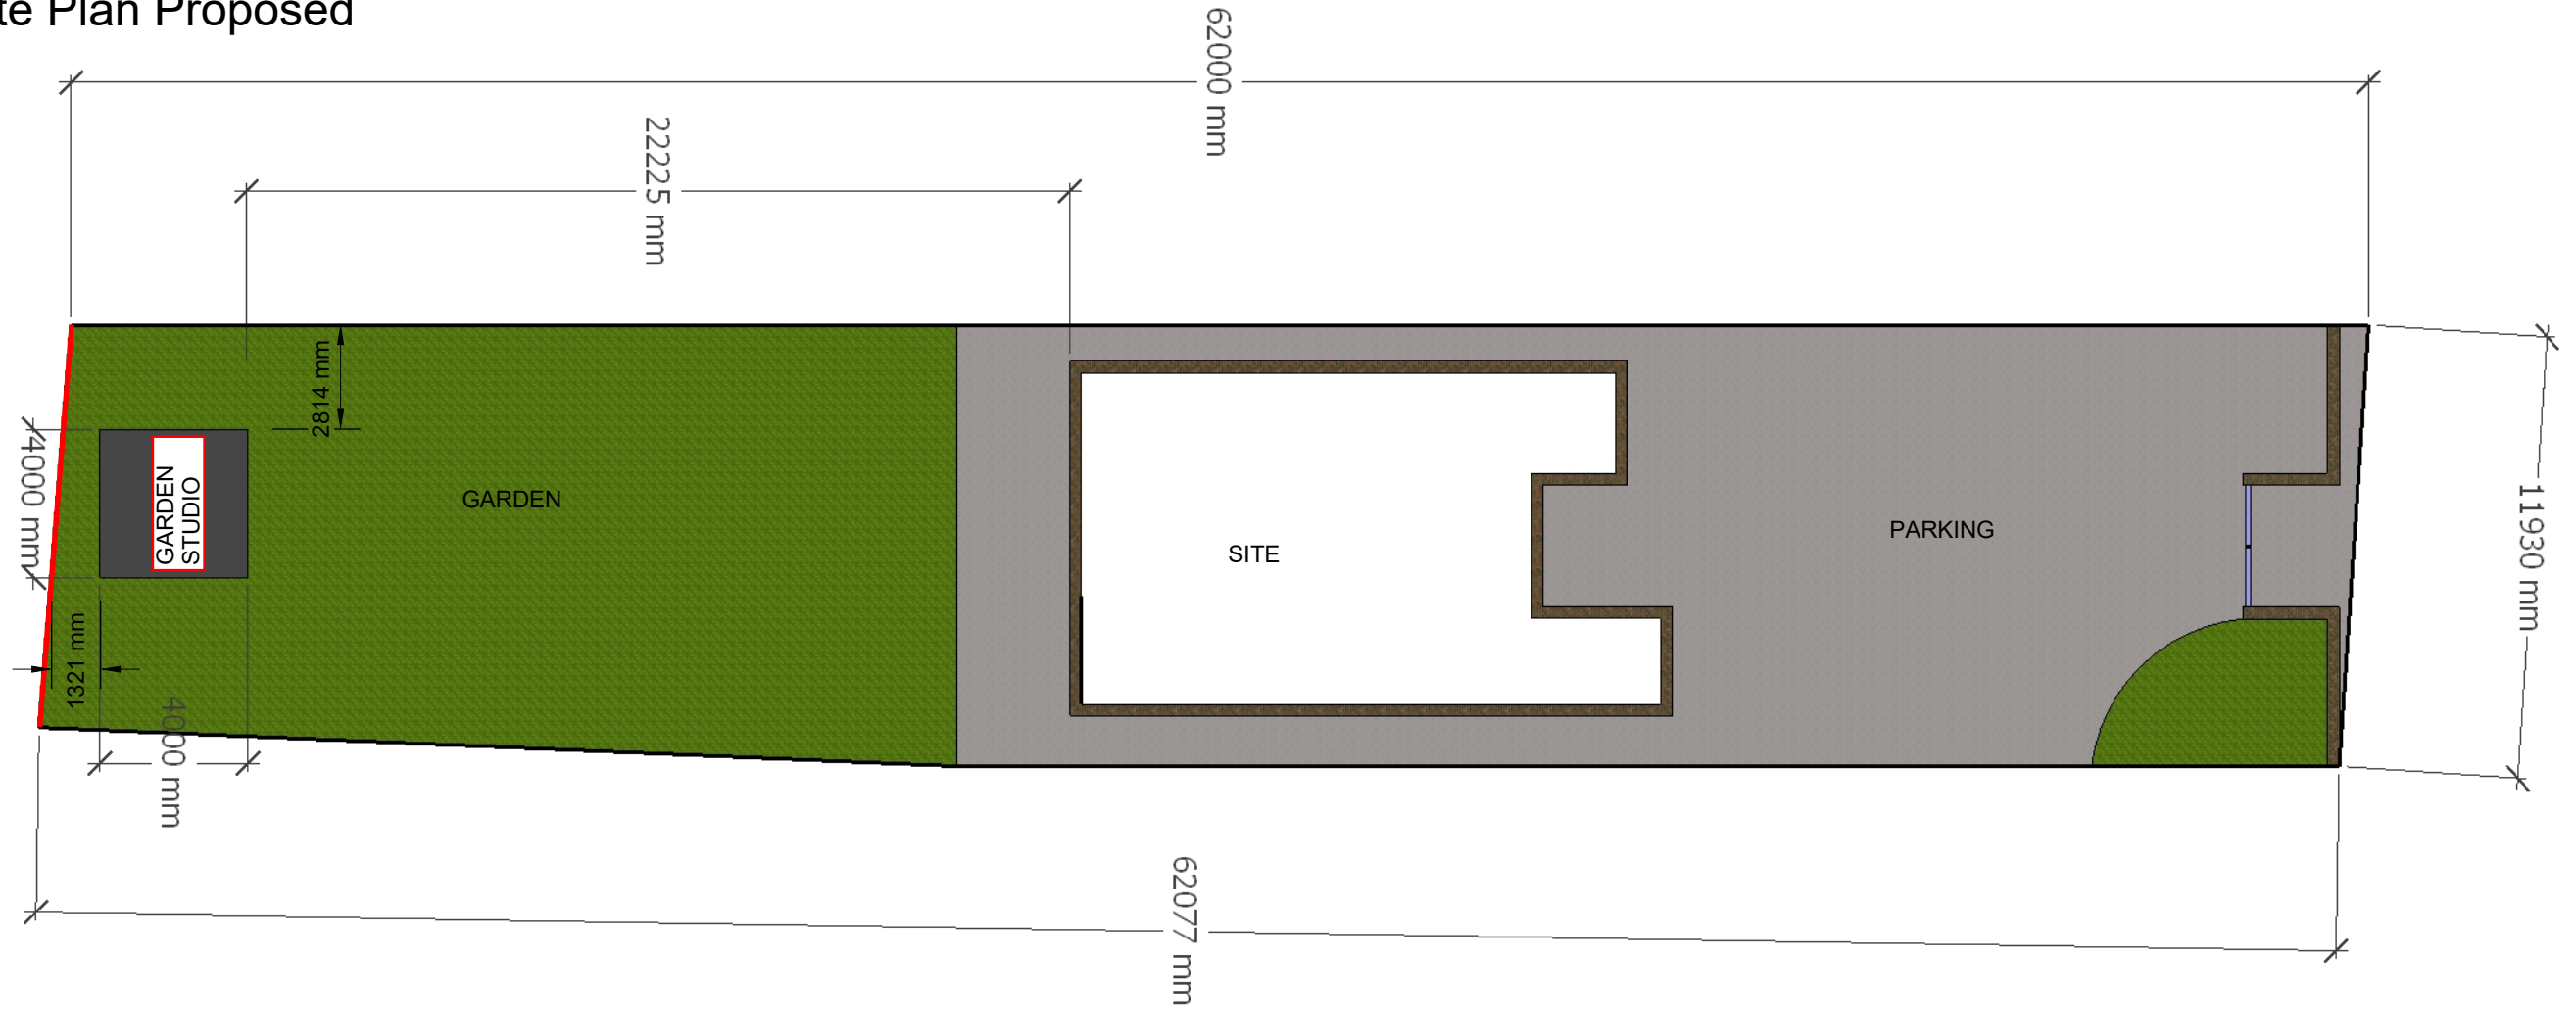

CLIENT
Sylvester O'Shea
135a Charville Lane
Hayes
UB8 9PH
Middlesex

PROJECT
Garden Studio

PROJECT NO.
CVL

ISSUE
02.2020

Site Plan Proposed & Existing

CVL.GS2

