


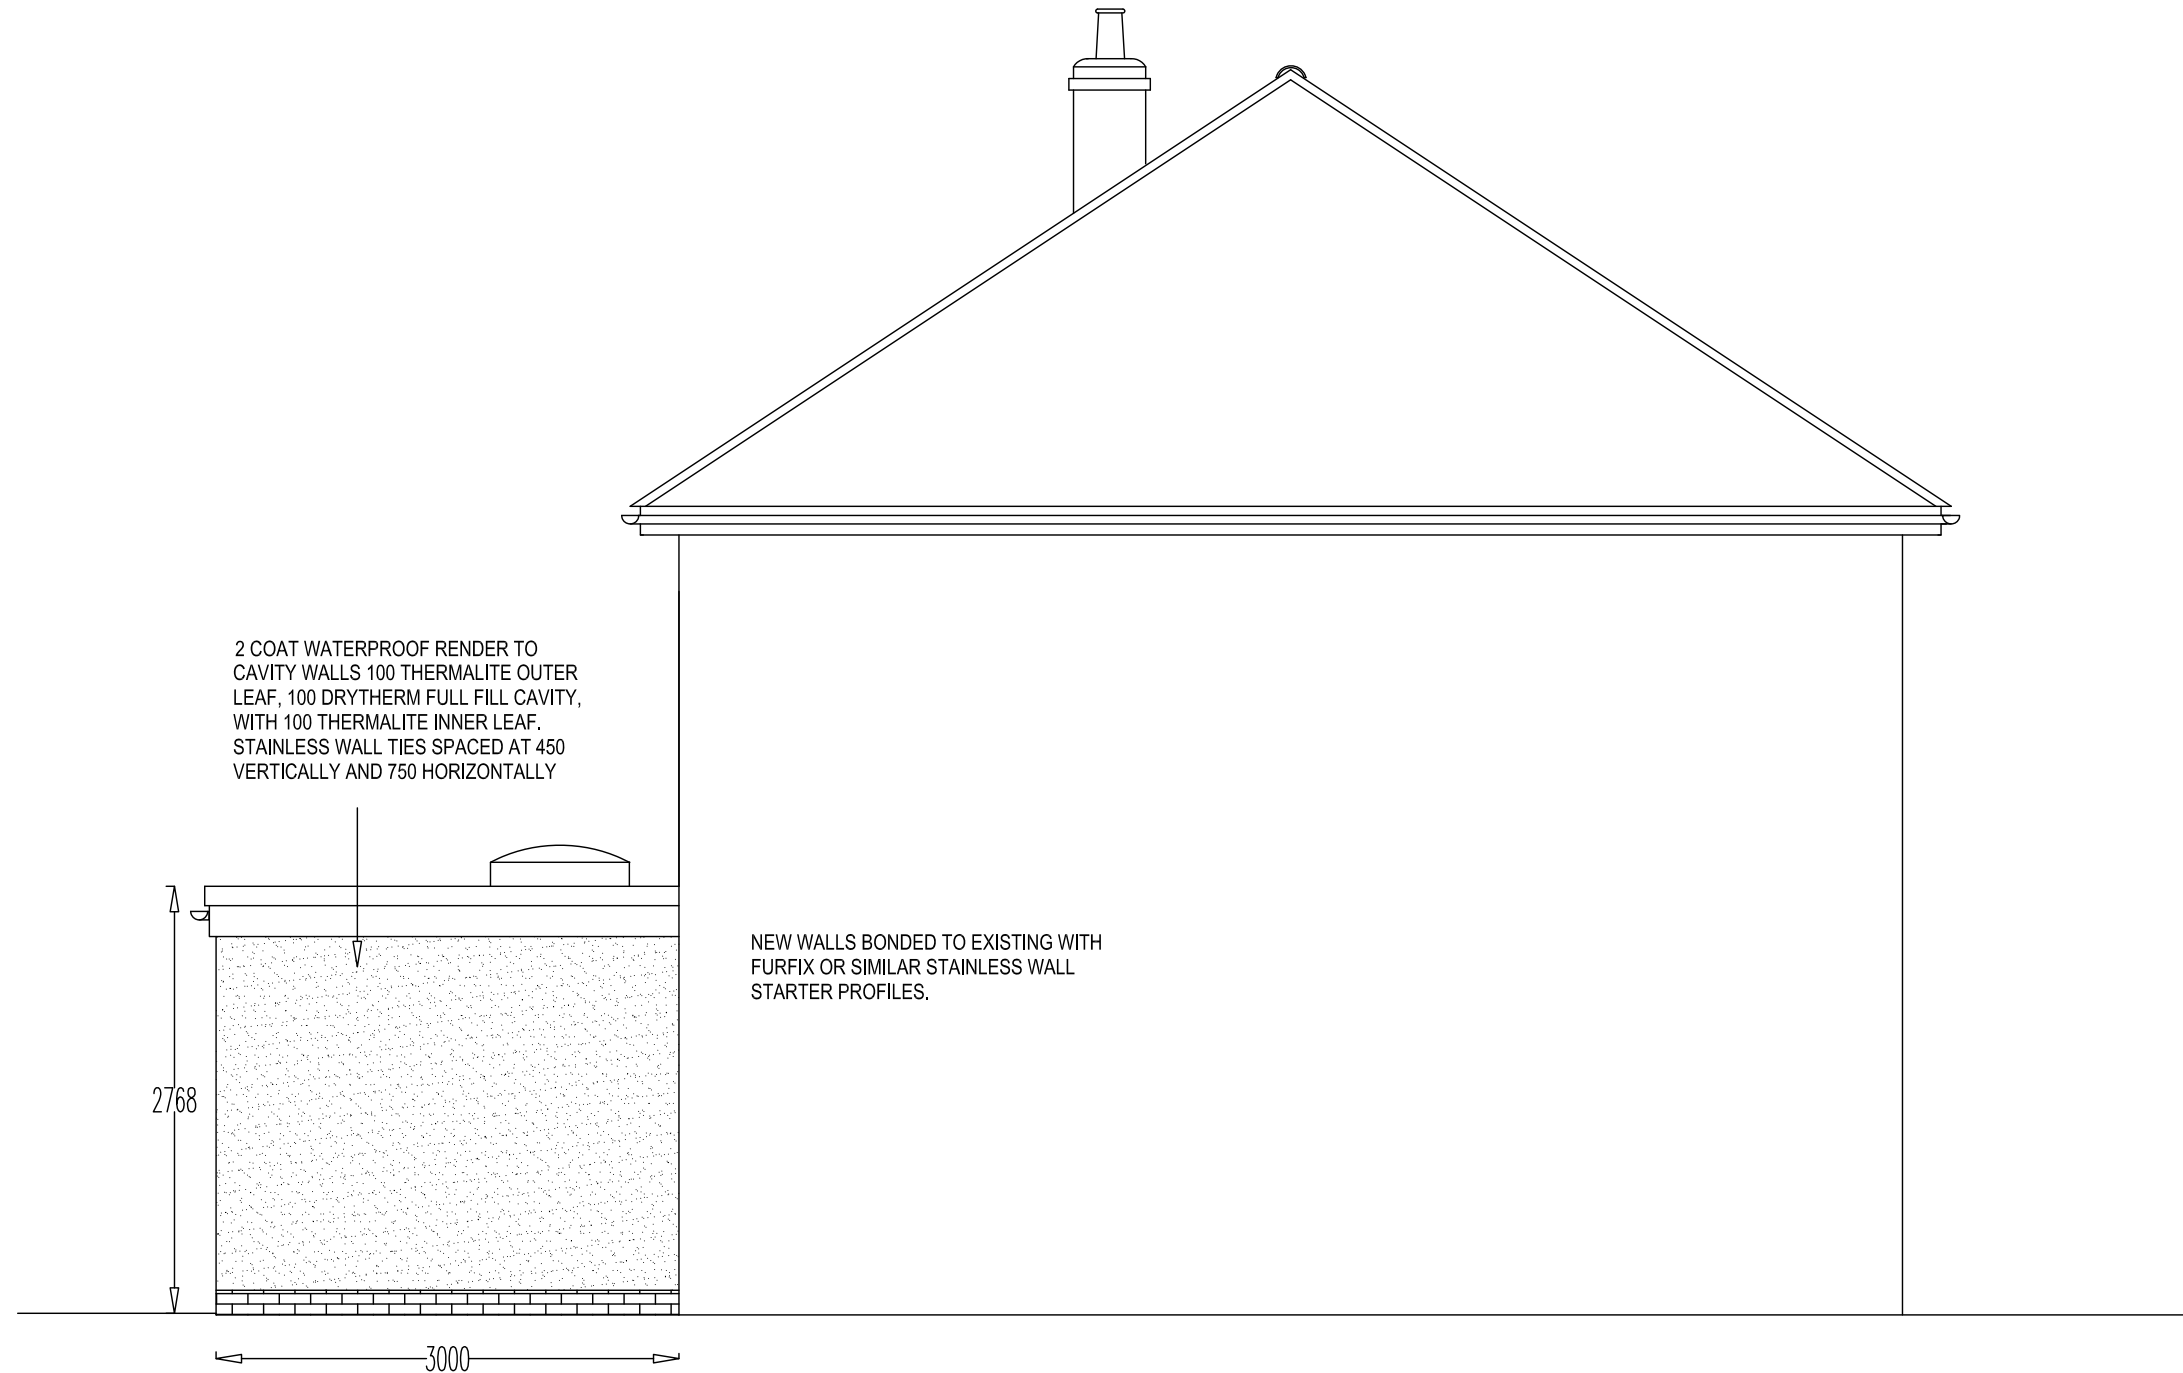

PROPOSED SIDE ELEVATION 1:50 (VIEW FROM NO 86)

PROJECT:
SINGLE STOREY SIDE/REAR EXTN.

CLIENT:
MR KHALID MOUJAHID
84 CHURCH ROAD
HAYES
MIDDLESEX
UB3 2LL

DRAWN CMM TEL 01283 845270

REV.

1:50 SCALE



DRAWING No
1889 E

DATE
NOV 2015

SCALE
1:50 1:100 @ A3

SHEET No
6