




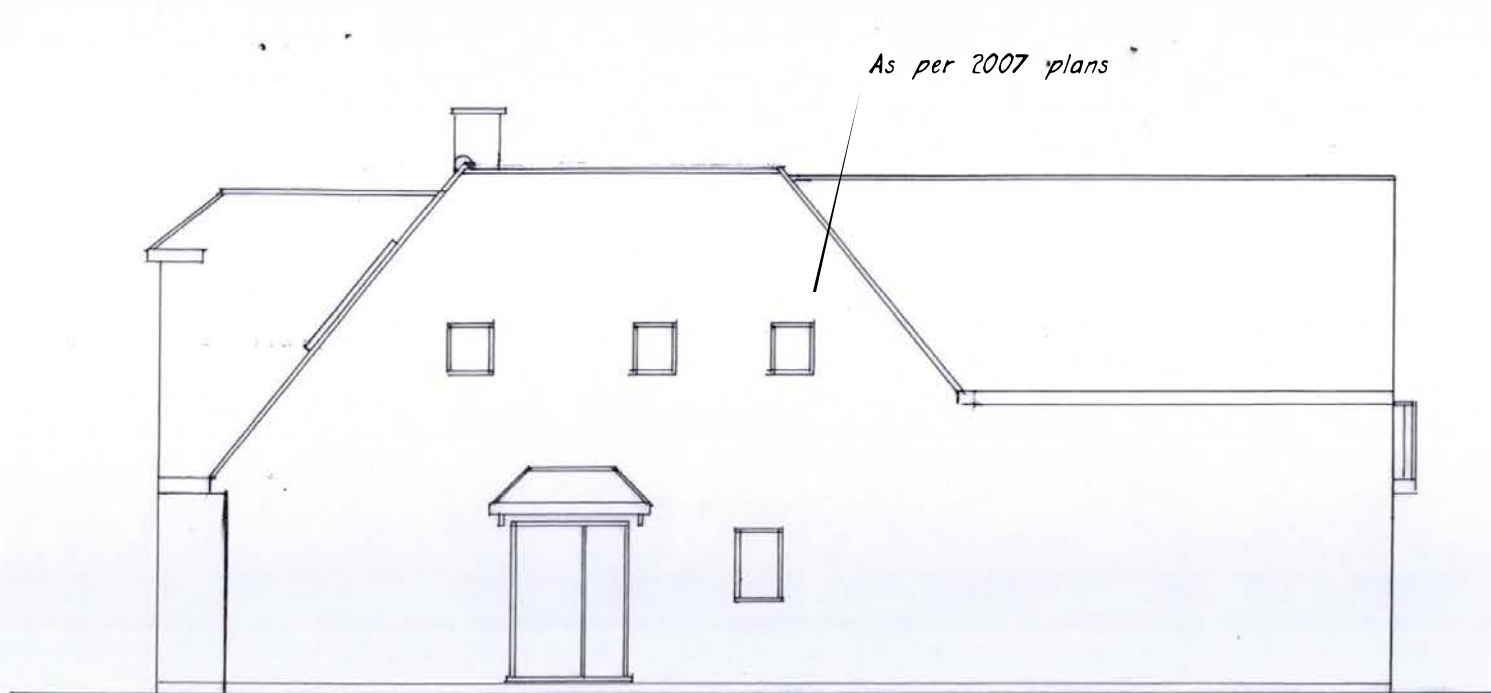

EXISTING SIDE

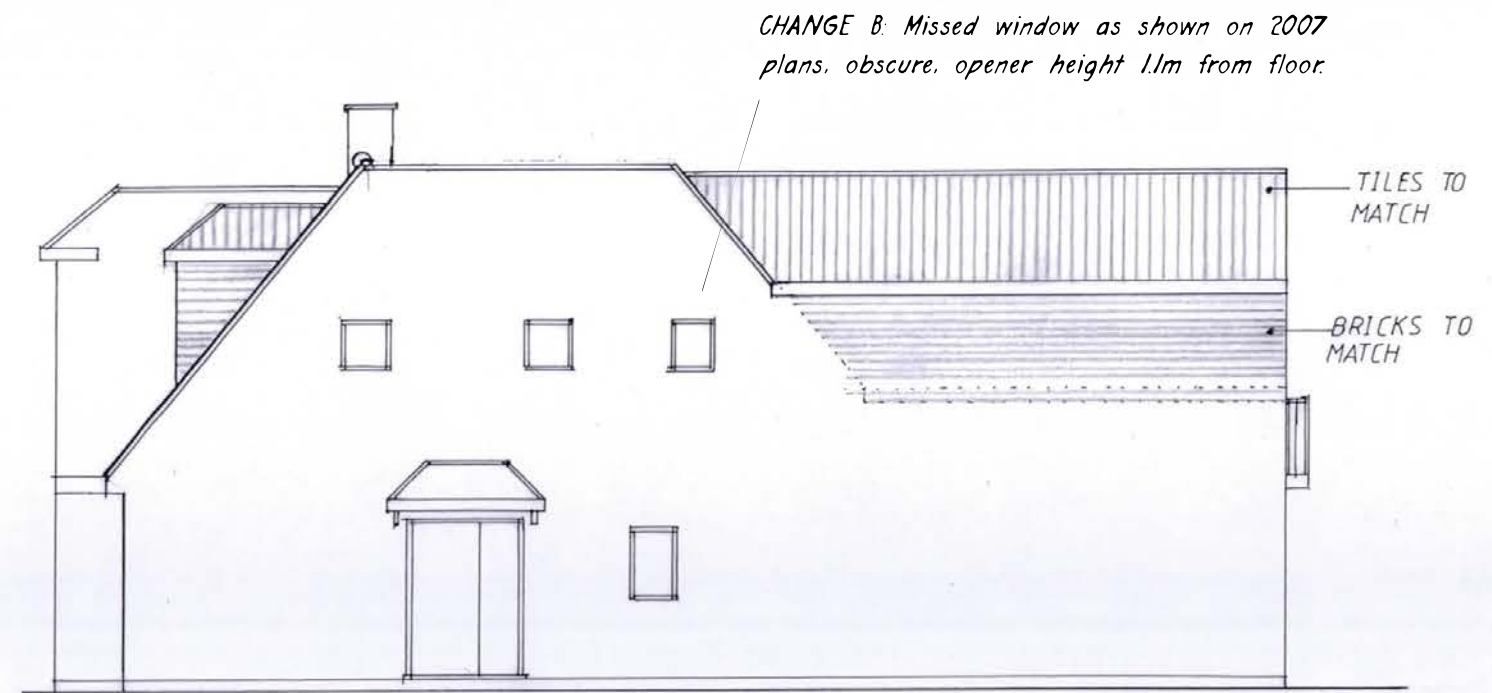


PROPOSED SIDE

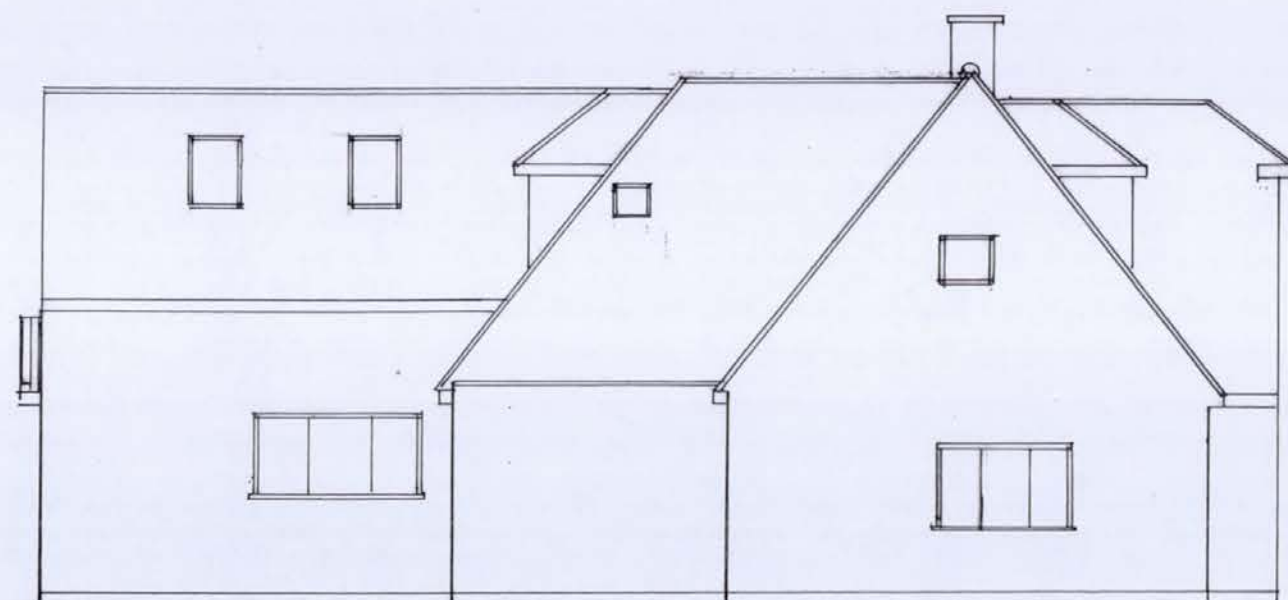

EXISTING SIDE

OBSCURED
FIXED
GLAZING
CHANGE A:
3 Panes of
glass to
match other
upstairs

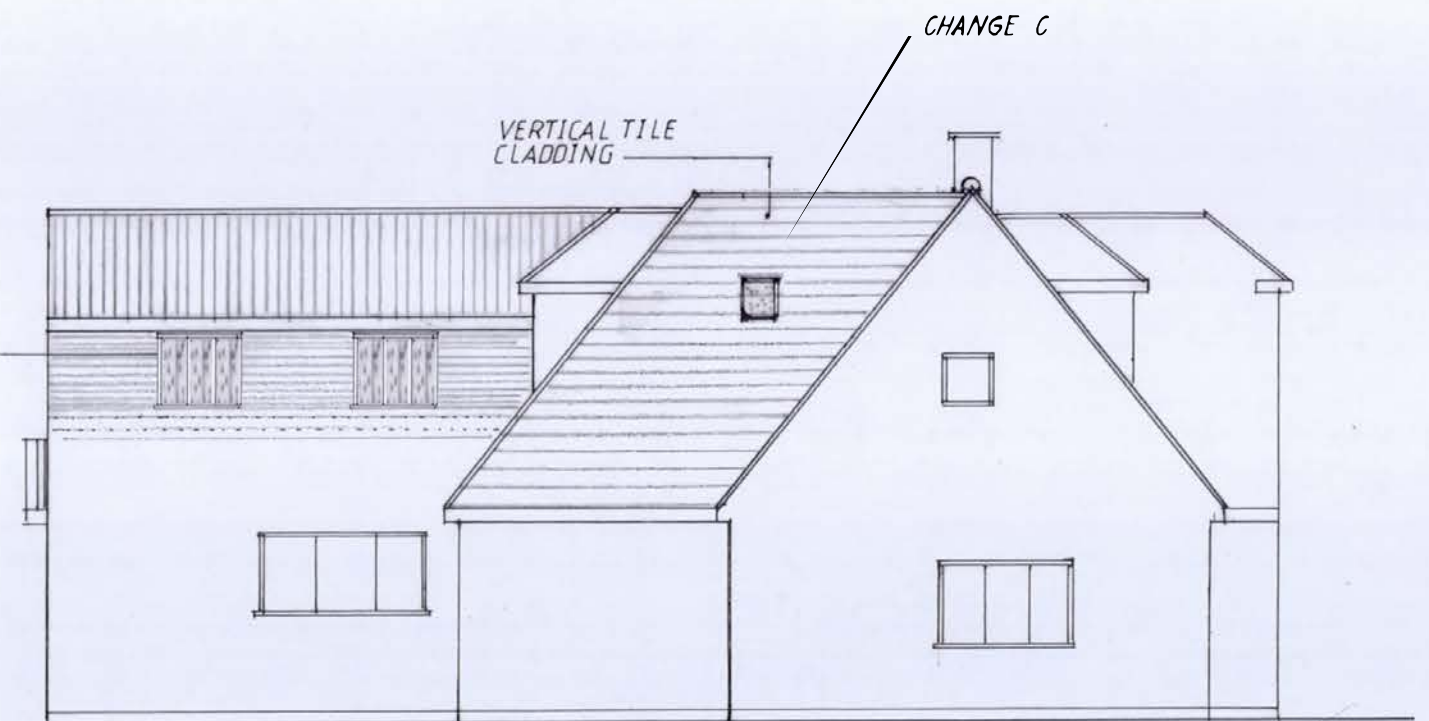

PROPOSED SIDE

0 1 2 3 4 5 6 7 8 9 10
SCALE BAR = 1:100

No.	Revision	Date	No.	Revision	Date	No.	Revision

EXISTING & PROPOSED SIDE

6 MOOR PARK ROAD
NORTHWOOD, HA6 2DN

DATE = AUG. 2020

SCALE = 1:100

DRG. No. KS/2020/05

REV. =