



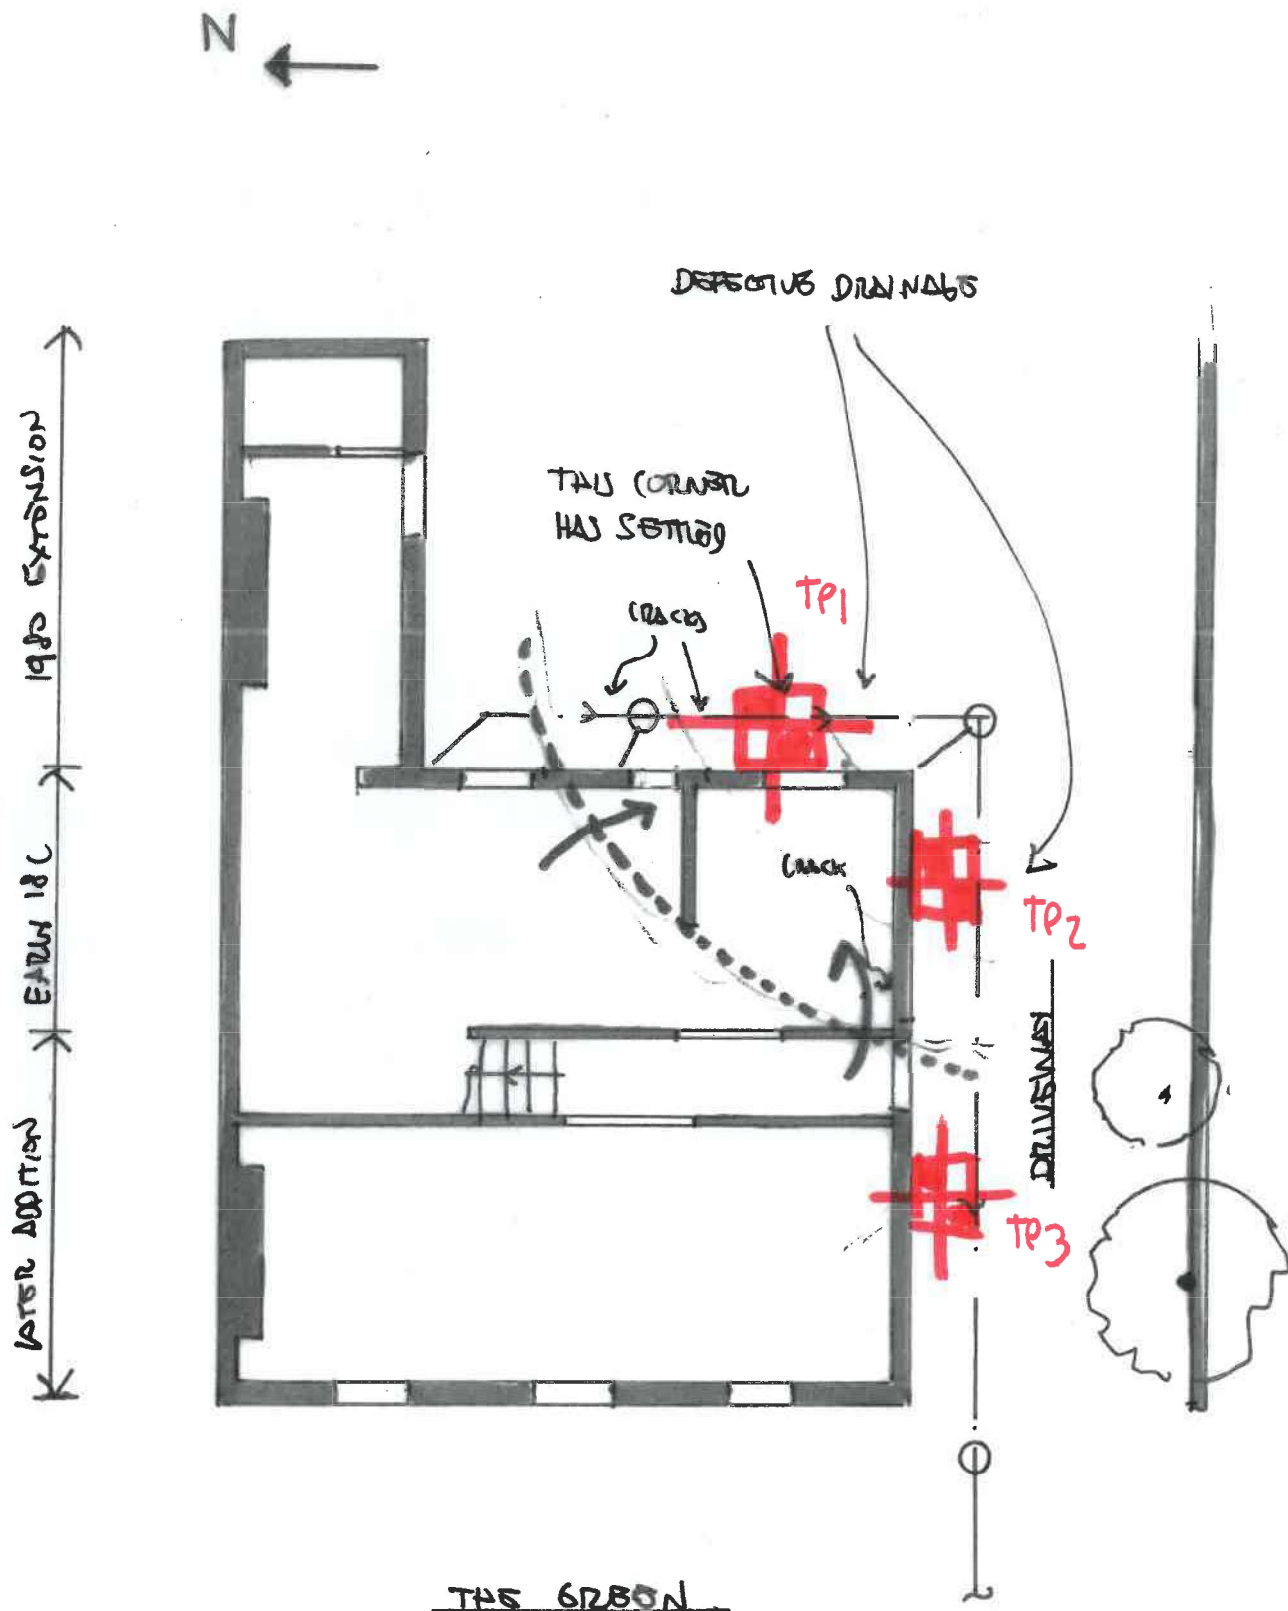


date JULY 2020	drawn LF	checked	scale (original - A4) NTS	Alan Baxter
job 69 THE GREE, WEST DRAYTON, LONDON UB7 7PL	title. LOGS OF TRIAL PIT EXCAVATED IN JULY 2020	drg. no. 1892/260/SK01	rev.	75 Cowcross Street London EC1M 6EL tel 020 7250 1555 email aba@alanbaxter.co.uk www.alanbaxter.co.uk

SUMMARY OF TUDAL PITS SITE VISIT 09/07/20

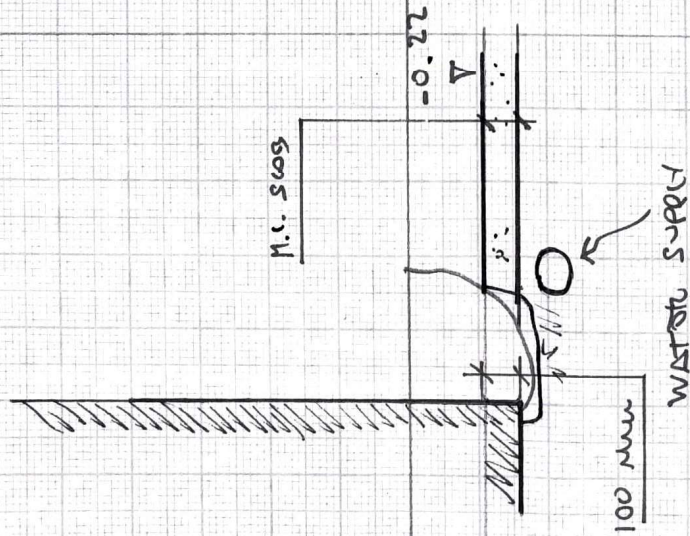


TP1

ALAN BAXTER

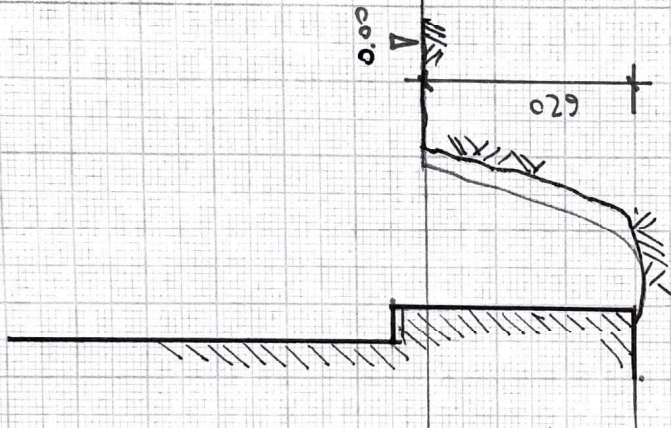

TP2

69, THE GREEN

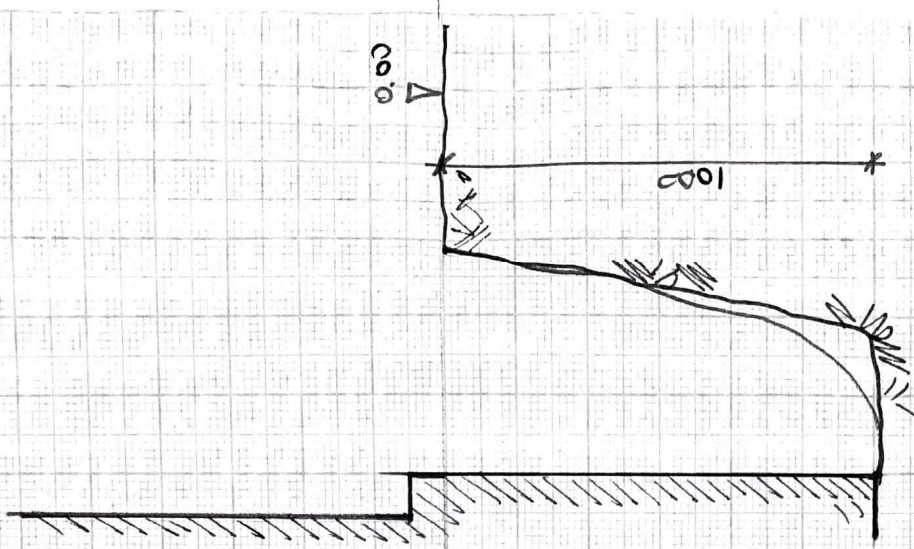

TP3

1892/260







