


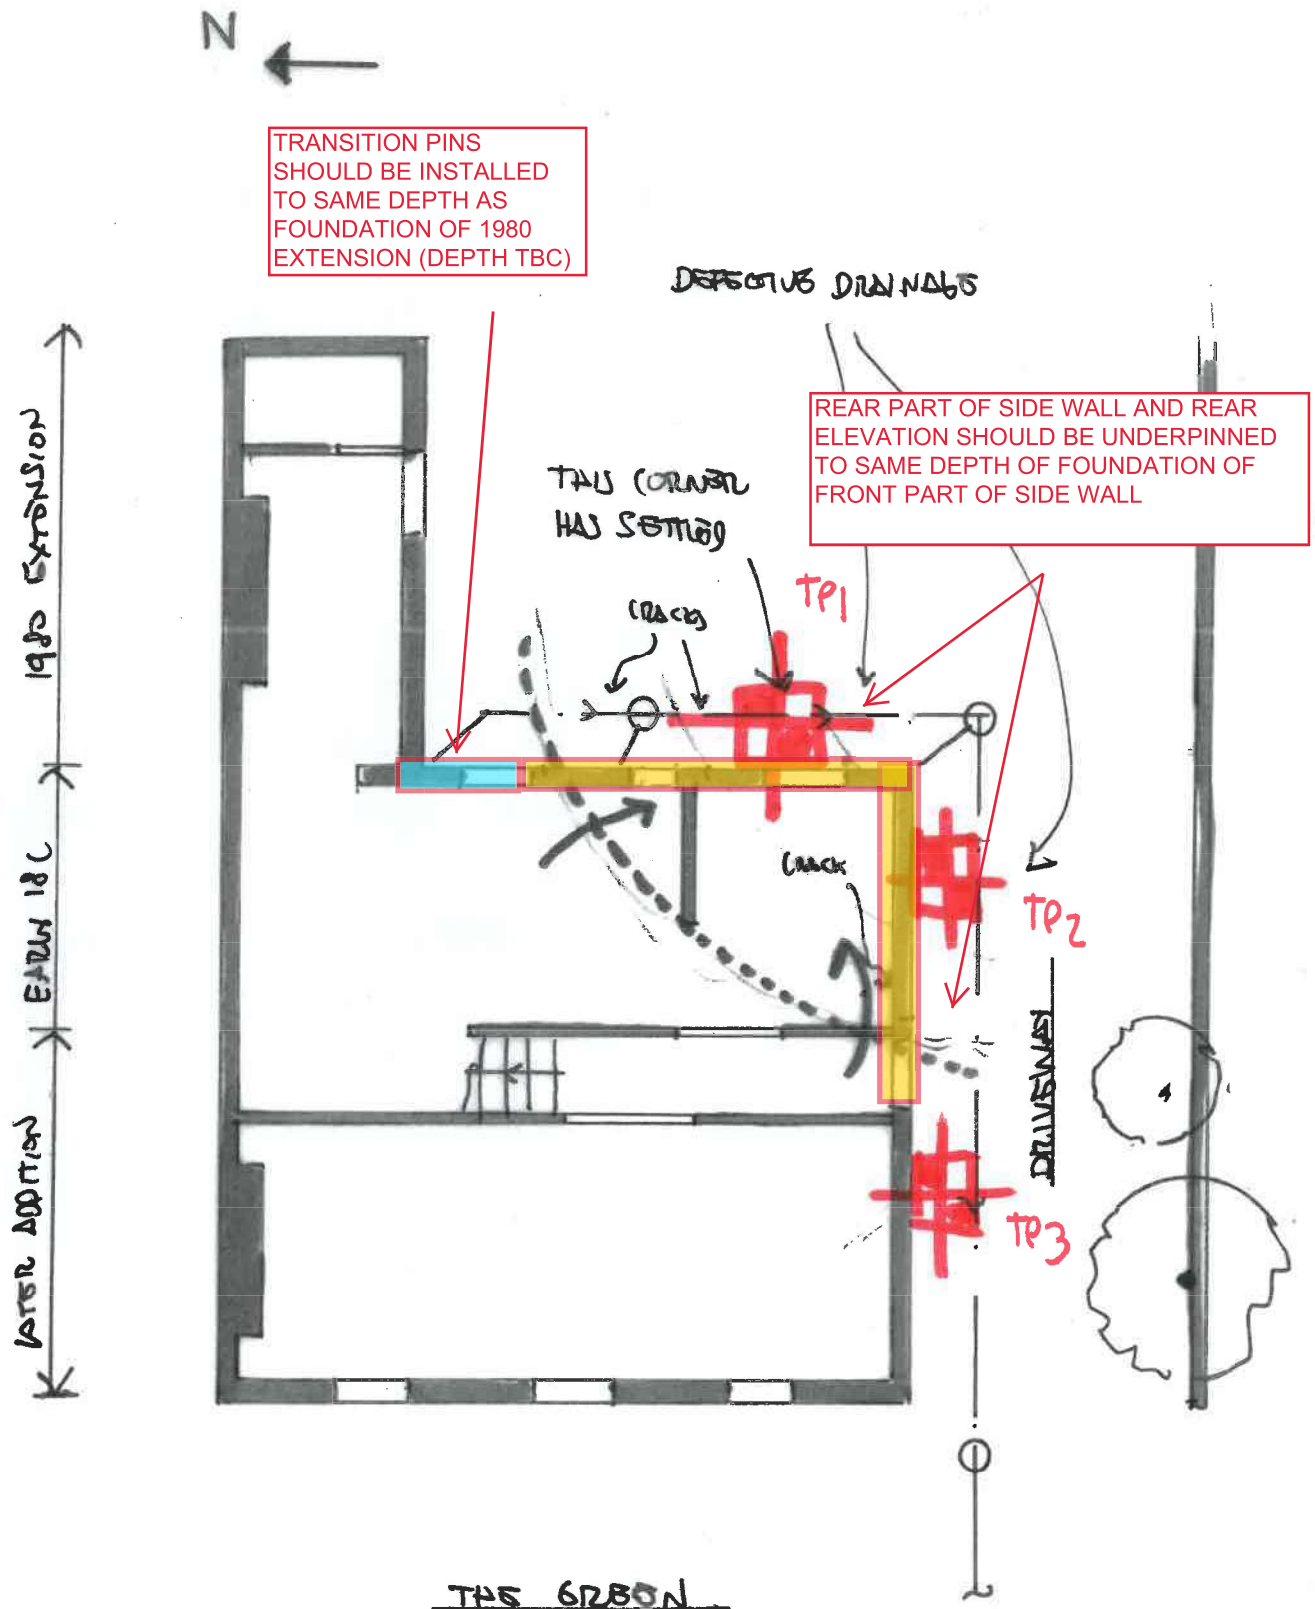

|                                                     |                                                     |                           |                              |   |  |
|-----------------------------------------------------|-----------------------------------------------------|---------------------------|------------------------------|---|--|
| date<br>JULY 2020                                   | drawn<br>LF                                         | checked                   | scale (original - A4)<br>NTS | Alan Baxter   |  |
| job<br>69 THE GREE, WEST<br>DRAYTON, LONDON UB7 7PL | title.<br>INDICATIVE SCOPE OF<br>UNDERPINNING WORKS | drg. no.<br>1892/260/SK02 | rev.                         | 75 Cowcross Street<br>London EC1M 6EL<br>tel 020 7250 1555<br>email aba@alanbaxter.co.uk<br>www.alanbaxter.co.uk |  |