
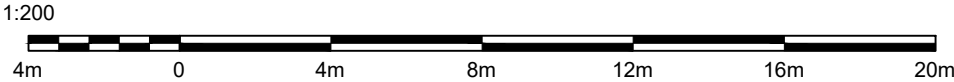
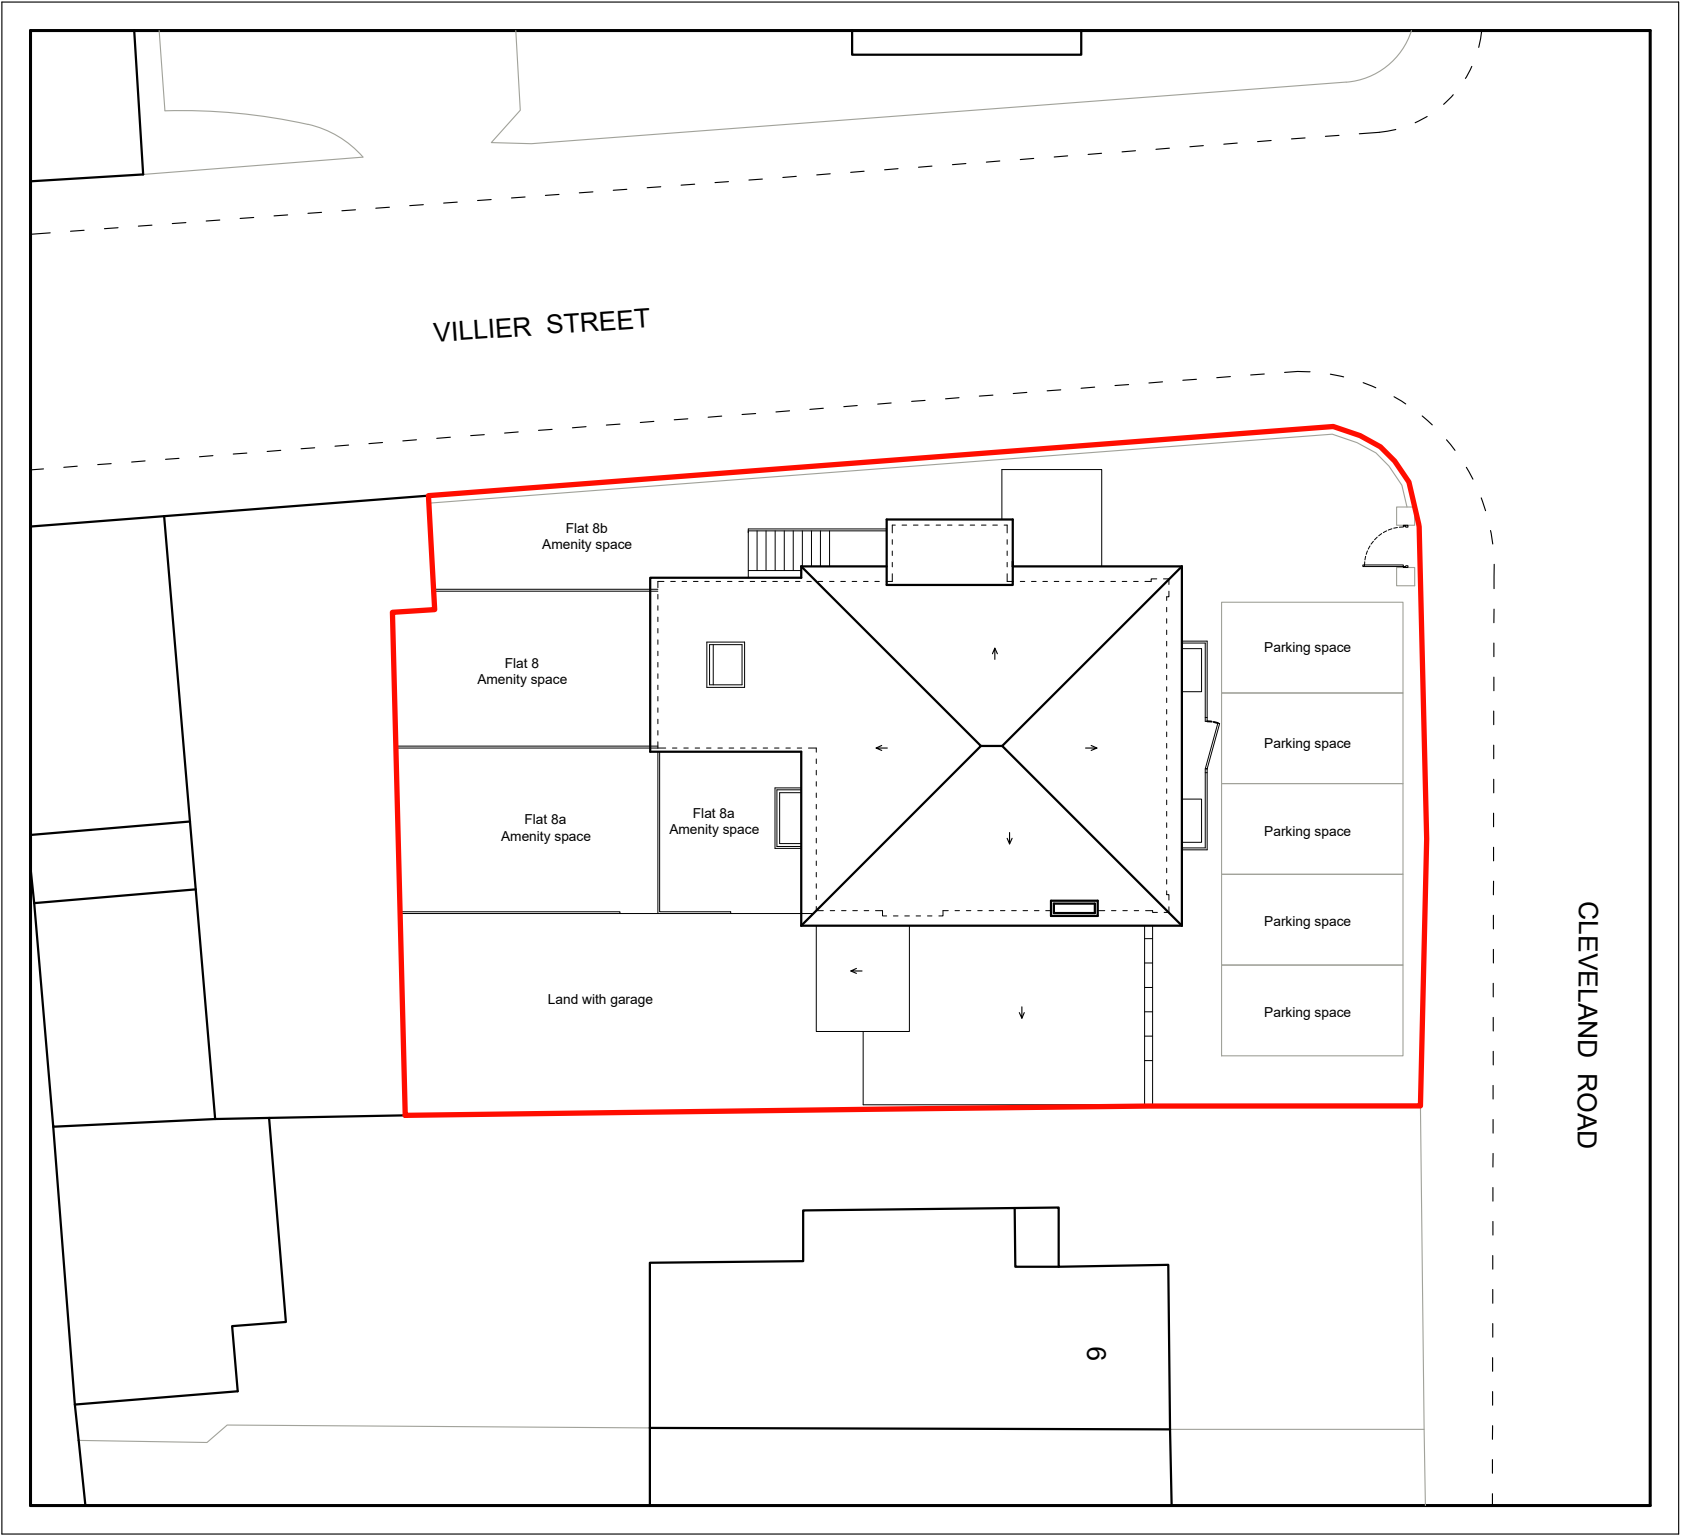


EXISTING BLOCK PLAN

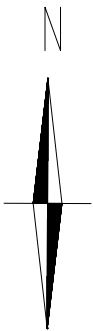

Written dimensions to be taken in preferences to scaled dimensions. The Contractor is responsible for checking all dimensions before work starts.

All work is to be carried out to the requirements, and to the satisfaction of the Local Authority. These drawings are for planning purposes only

Any discrepancies to be brought to the attention of 4D Planning Consultants immediately.

Rev	Date	Description	by	chk

4D PLANNING™




Architecture | Town Planning

T: 0203 1500 183 www.GetMePlanning.com

www.GetMePlanning.com®

Client	4D PLANNING
Project	8, 8a, 8b Cleveland Road, Uxbridge, UB8 2DW
Title	Existing Block Plan
Date: Aug. 2026	Rev:
Scale: 1:200 @ A3	
Drawing No. CU02	

PROPOSED BLOCK PLAN

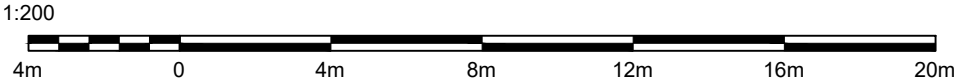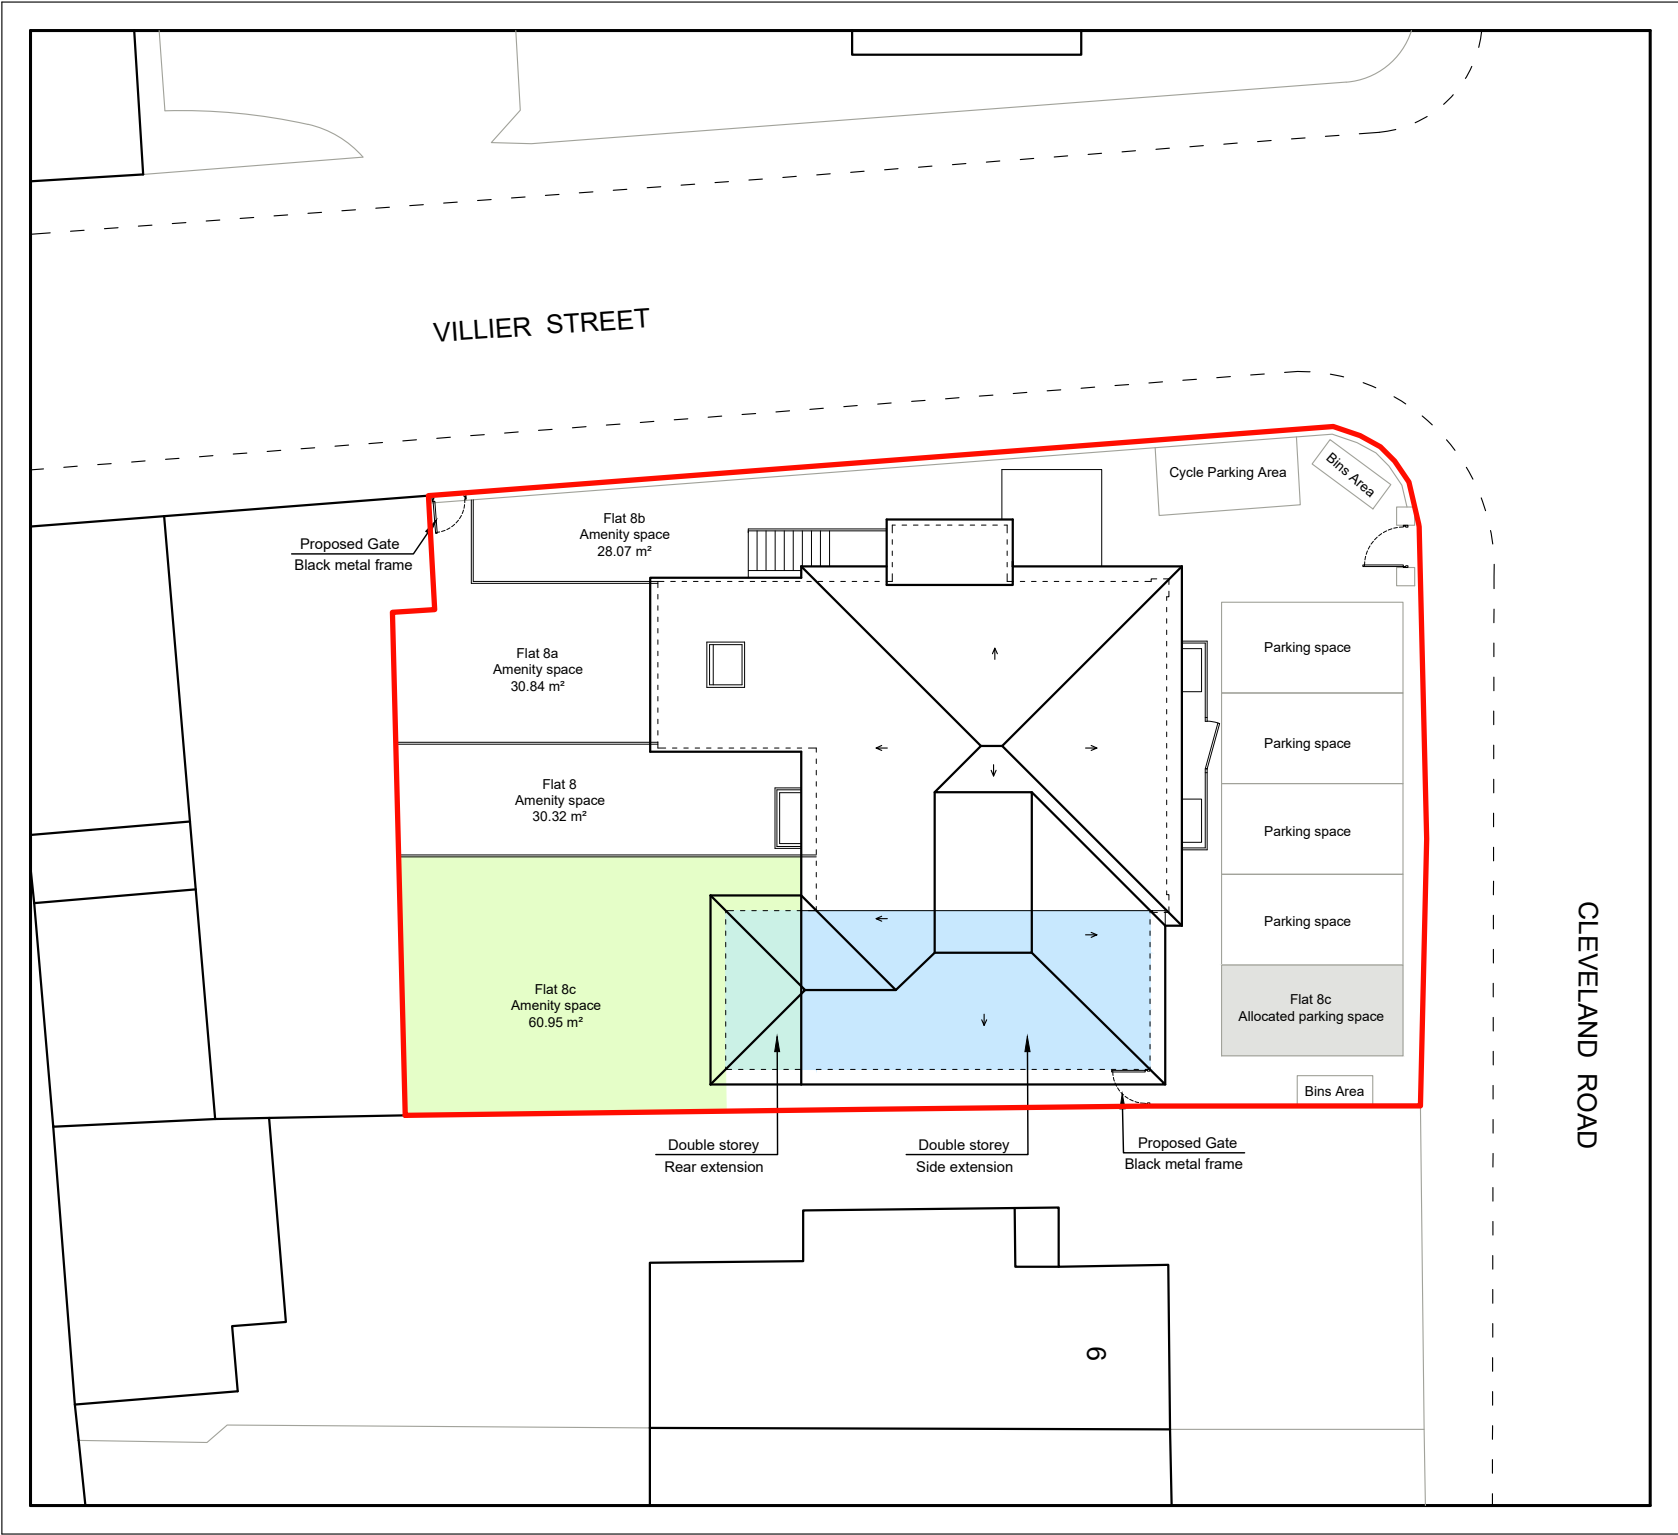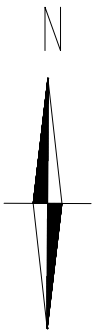

Written dimensions to be taken in preferences to scaled dimensions. The Contractor is responsible for checking all dimensions before work starts.

All work is to be carried out to the requirements, and to the satisfaction of the Local Authority.
These drawings are for planning purposes only

Any discrepancies to be brought to the attention of 4D Planning Consultants immediately.

Rev	Date	Description	by	chk

4D PLANNING™

Architecture | Town Planning

T: 0203 1500 183 www.GetMePlanning.com

www.GetMePlanning.com®

Client	4D PLANNING	
Project	8, 8a, 8b Cleveland Road, Uxbridge, UB8 2DW	
Title	Proposed Block Plan	
Date: Aug. 2026	Rev:	
Scale: 1:200 @ A3		
Drawing No. CU03		