

Proposed Flats:
Flat 1 (Ground floor): Total GIA: 63.95m2

Ground Floor Flat: 2 Bedroom (3P)
No of Bathroom: 1 Bathroom
Bedroom 1: 14.68m2 2P
Bedroom 2: 9.71m2 1P

Flat 2 (First/Second Floor Flat): Total GIA: 68.9m2

First/second Floor Flat: 2 Bedroom (3P)
No of Bathroom: 2 Bathroom
Bedroom 1: 12.03m2 2P
Bedroom 2: 13.71m2 1P


Private Amenity:

Ground floor Flat has 33.9m2 private amenity space.


First/Second Floor flat has 34.5m2 private amenity space.

In addition, property is very well located for easy access to Barra Hall Park.


Note: This Drawing is for planning purpose and should not be used for construction.
All dimensions should be confirmed on site and any deviation should be reported back to designer.

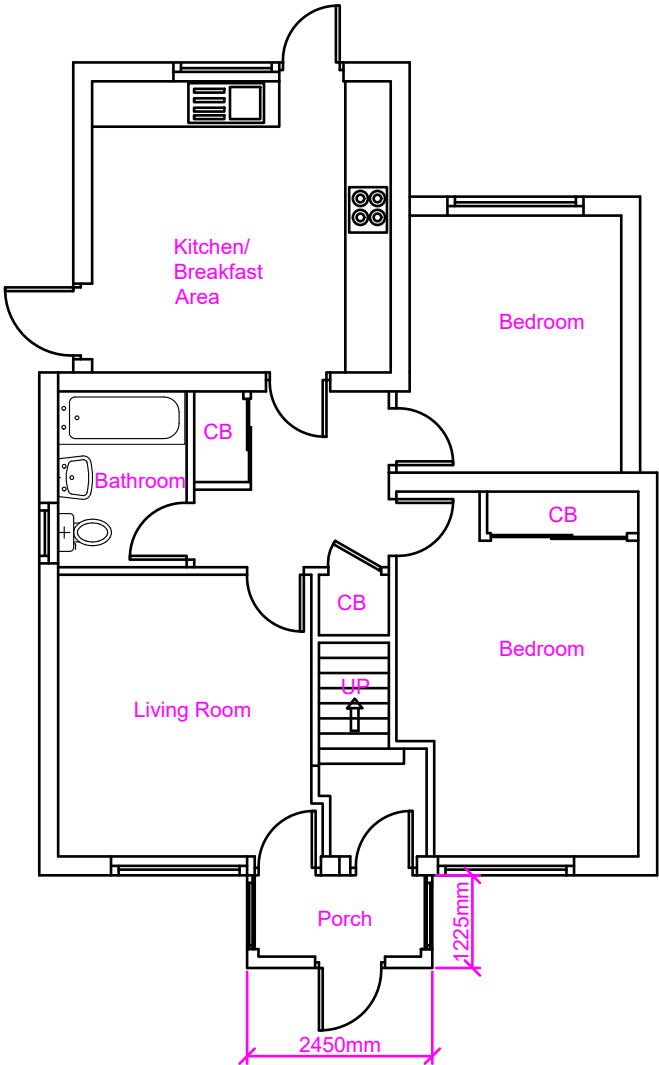

Proposed Ground Floor

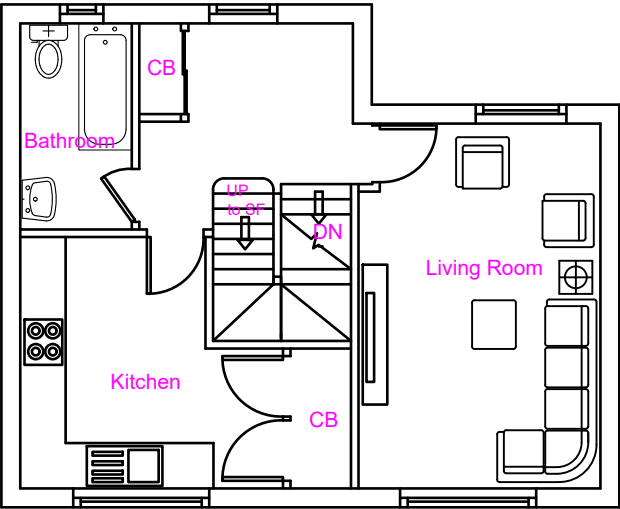

Proposed First Floor

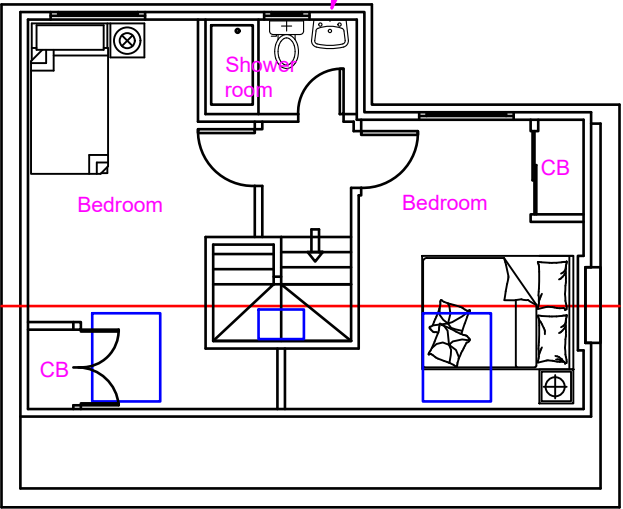

Proposed Second Floor

Loft Extension has already been approved under CLD application ref: [32738/APP/2020/1806](#)

Proposed Development:

Conversion of Single Dwelling house into 2 self contained flats

Site Address:

58 Central Avenue
Hayes
UB3 2BY

Revisions:

Rev	Date	Description
A	11/01/2021	
B	23/02/2021	Annotation Changed

Drawing Description:

Proposed Floor Layout

Drawing No:

ART/2021/NH58CA/PL RevB

Scale: 1:100
Paper Size: A3
Sheet No: 2 of 6



ART CONSULTANTS (UK) LTD
113 LONG LANE
STANWELL
TW19 7AL
M:07960071377
E: ARTCONSULTANTSUK@GMAIL.COM