


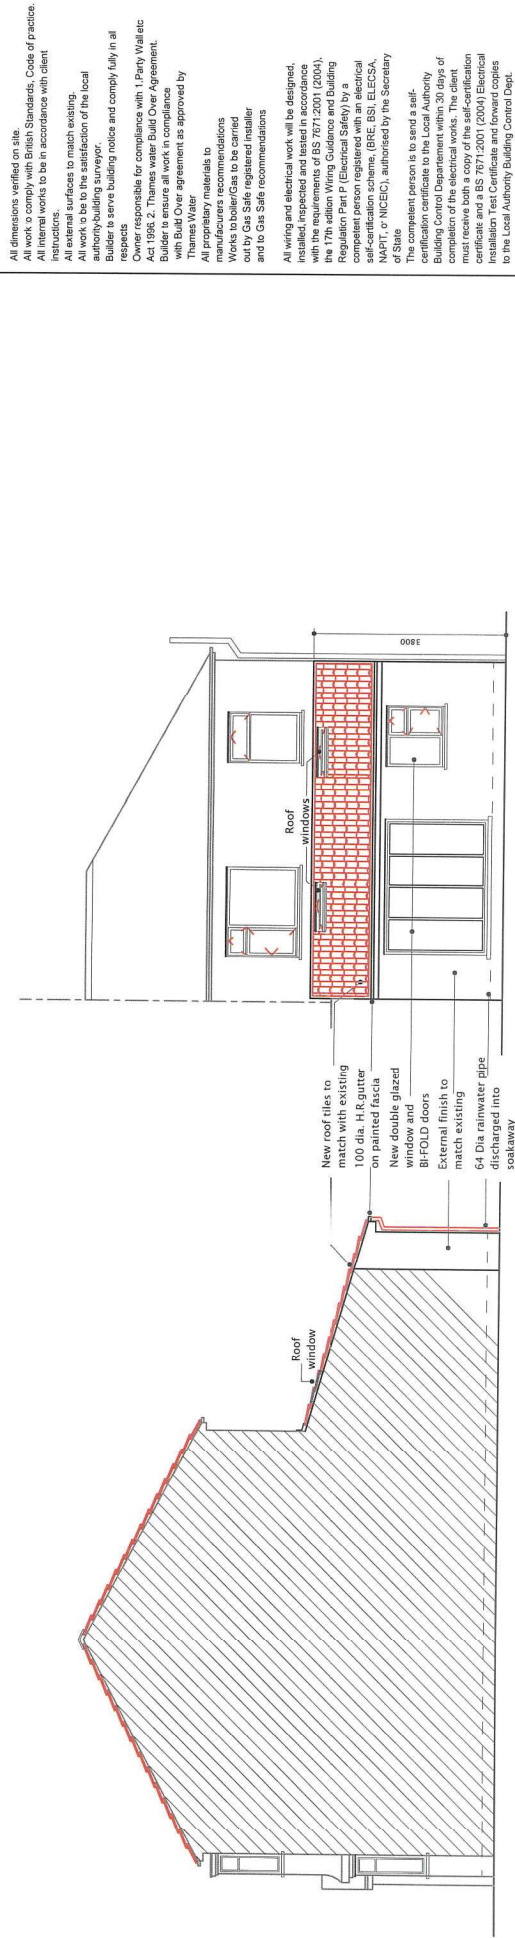

PROPOSED RIGHT SIDE ELEVATION

PROPOSED REAR ELEVATION

