
RE-SUBMITTED 26-11-19.

27 NOV 2019

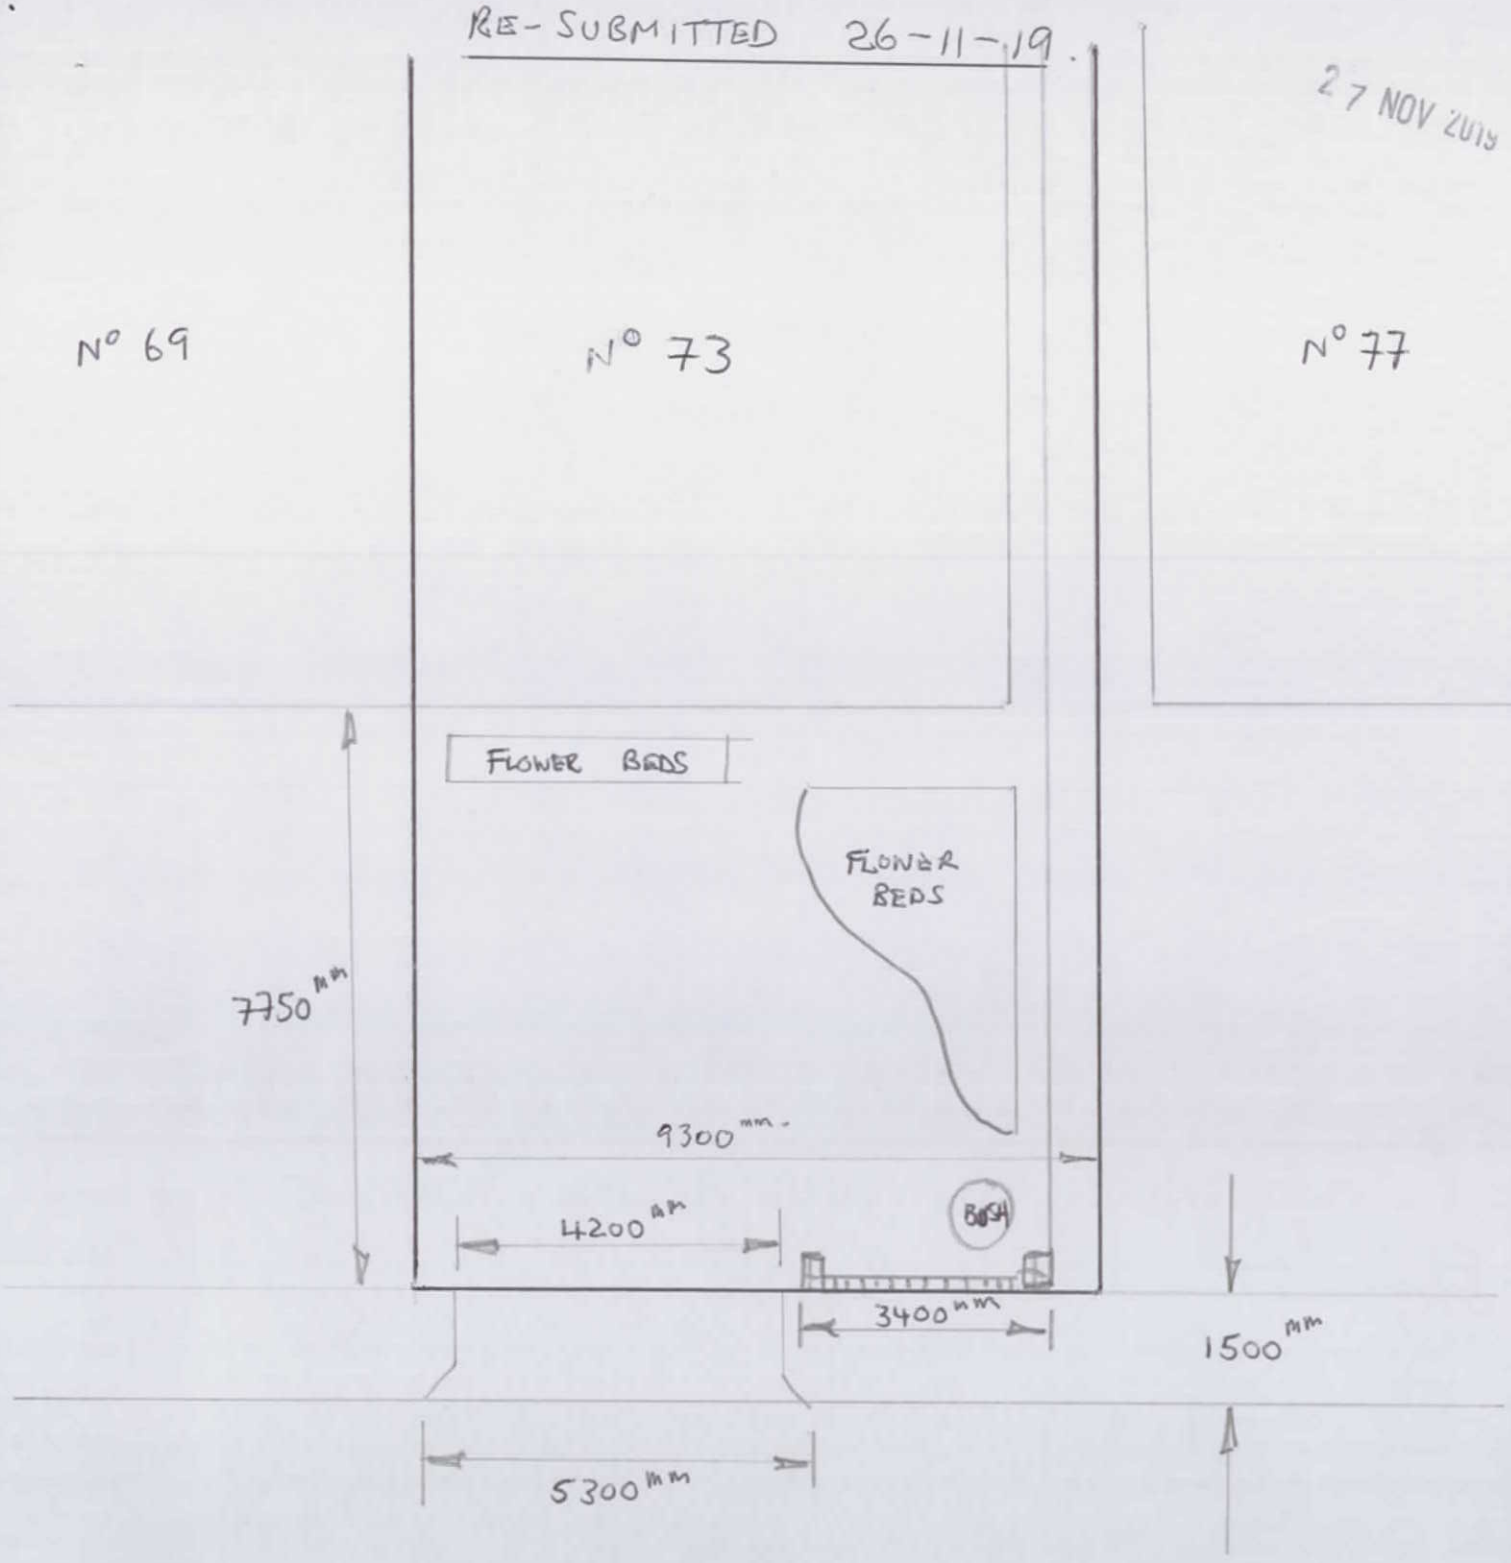


APPLICATION REF:
32967/APP/2019/3006

"BLOCK PLAN SHOWING VEHICULAR CROSSOVER"

PROPOSED DROP KERB @ 73 The Sigers HA5 2QJ

REF! PP_08143274

SCALE 1:100 (APPROX) DRAWING N° 3 (AMMENDED: 26-11-19