rev	description of revision	date
A	LOCATION PLAN - LINE TO SOLID	09-04-2018

0 2.5 5.0 m

0 10 20 m

0 62.5 125 m

AP.DR-U0-0001-0005
A1
3 AE-00.00.20.00

2 UP00.10.1 - ORDINATION - Ground Level 1-100

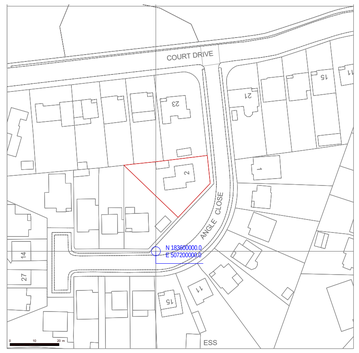

1 00.99.01 - Location Plan - 1-1250

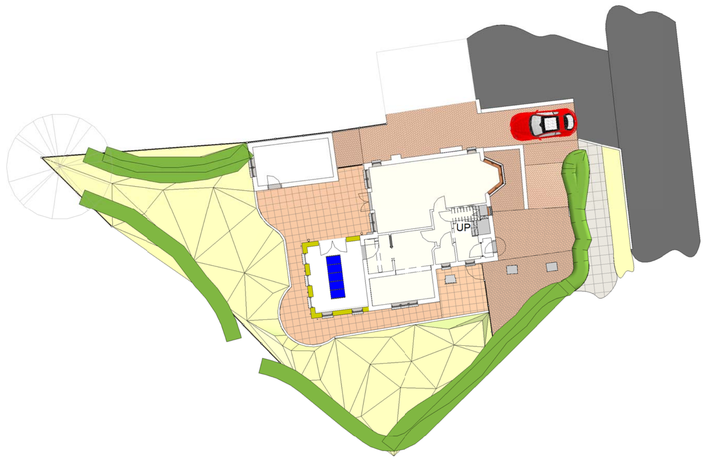

3 00.99.02- SITE PLAN - Ground Level 1-200

Project Stages
0 Pre-Feasibility / Concept
1 Inception
1.1 Consultations
2 Outline Proposals
3.1 Developed design - planning
3.2 Developed design - Building Regulations
4.0 Technical Design - Tender
4.5 Technical Design - Details
4.6 Technical Design - Construct
5 Procurement
Procurement
6 Construction
6.8 Handover / Close out - Financial
6.9 Handover / Close out - Post Project Activity
7 Up in use

3.3 S1

UB1

Copyright ©
All aspects of this drawing are for information only. Above the applications and shall not be used for any other purpose.

Site address:
2 Angle Close, Uxbridge, UB10 0BS

title:
PROPOSED FLOOR & SITE PLANS

BS1192 2007 :21-C-185-K21-C-UB1-00-DR-P-A-0001- S1- A

21-C DESIGNS
Westcraft Limited Design Office

project no. 21-C-185
originator K21-C
zone/level UB1
drawing no. A DR.P 00 0001 0001
scale As indicated
drawn by KS7
checked by KS7

© Copyright 1995-2017

57 summit road northolt middlesex ub5 5hl united kingdom t. : +44(0)20 8935 5856 e.: