


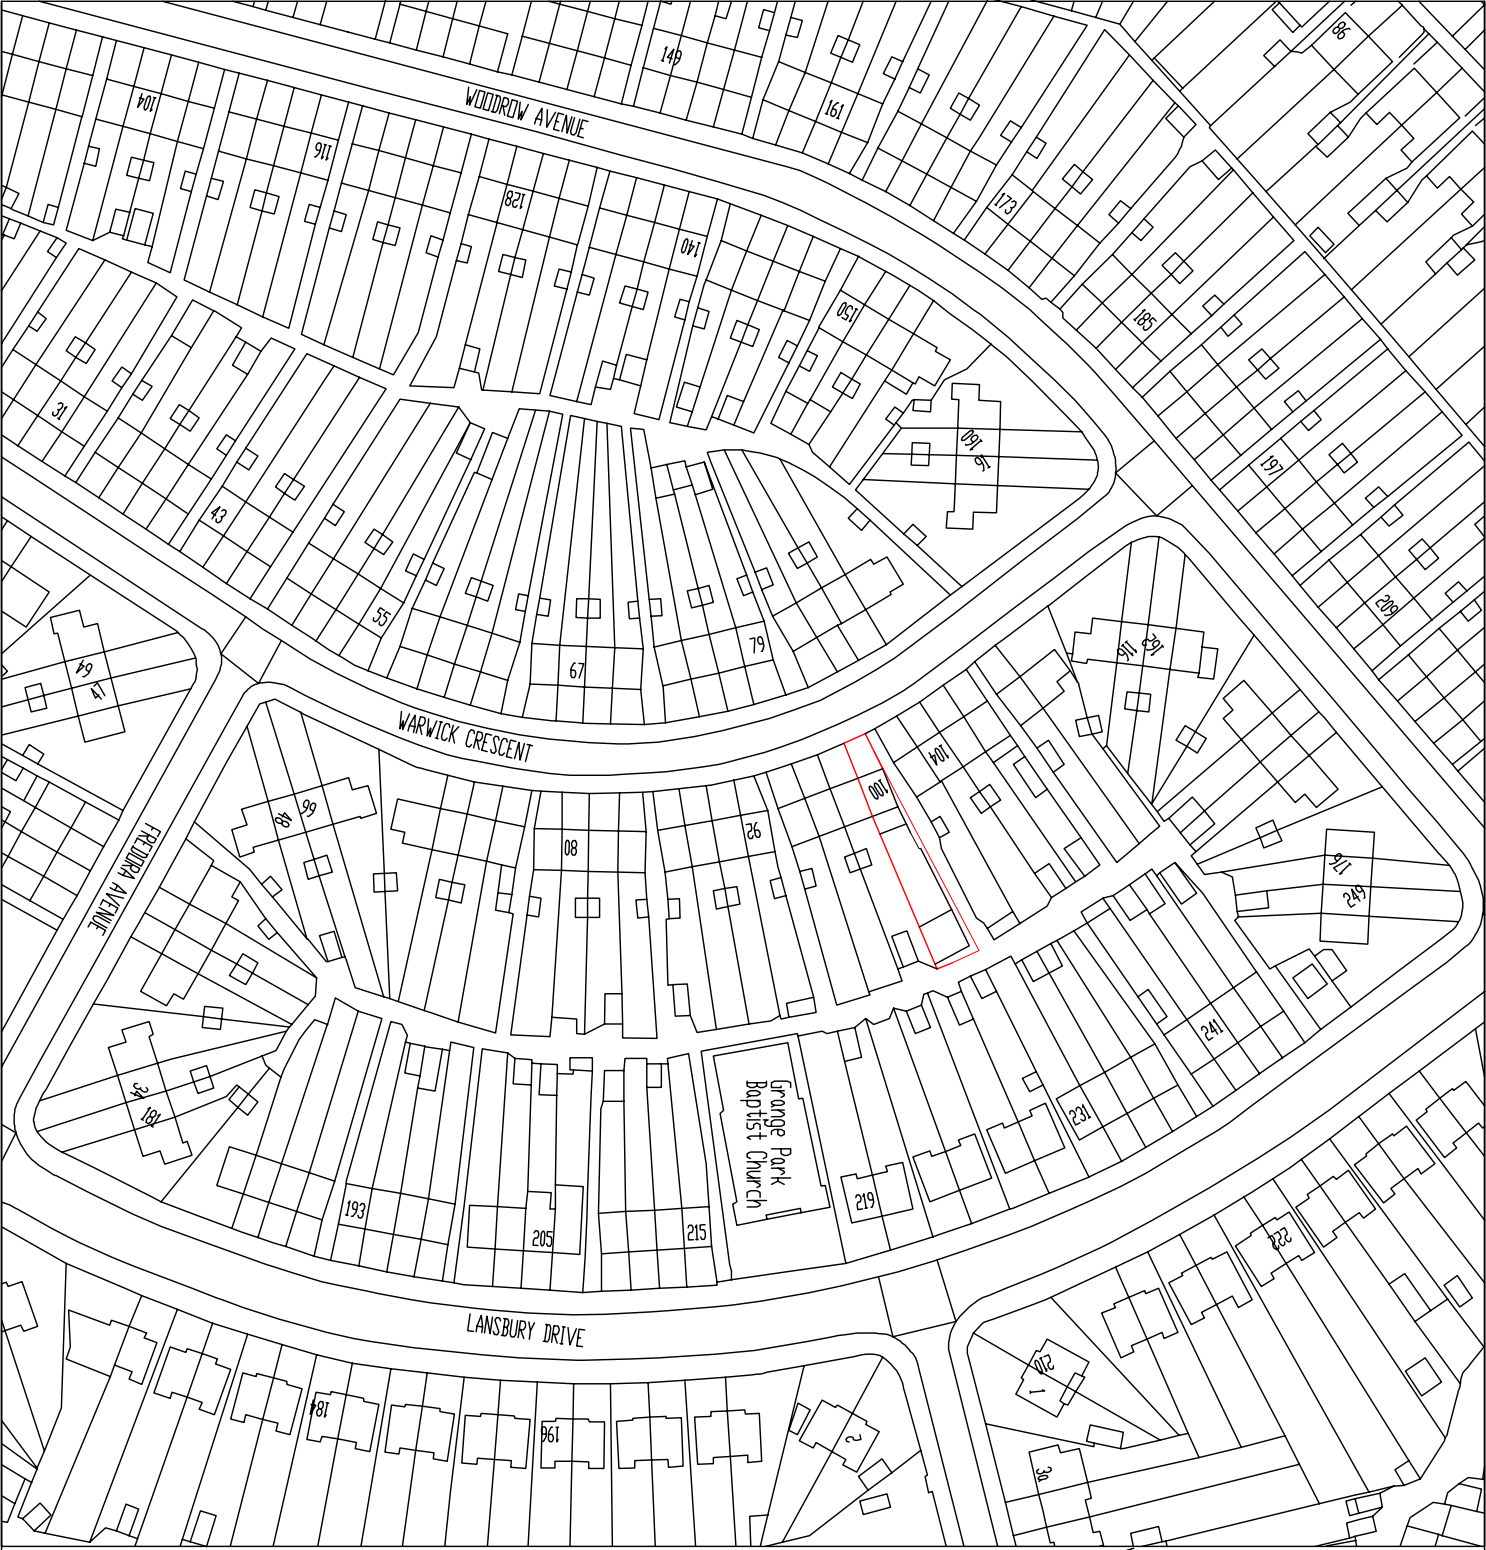

LOCATION PLAN
100 WARWICK CRESCENT
HAYES
MIDDLESEX UB4 8RQ

SCALE 1:1250

