


BLOCK PLAN
100 WARWICK CRESCENT
HAYES
MIDDLESEX UB4 8RQ
SCALE 1:500

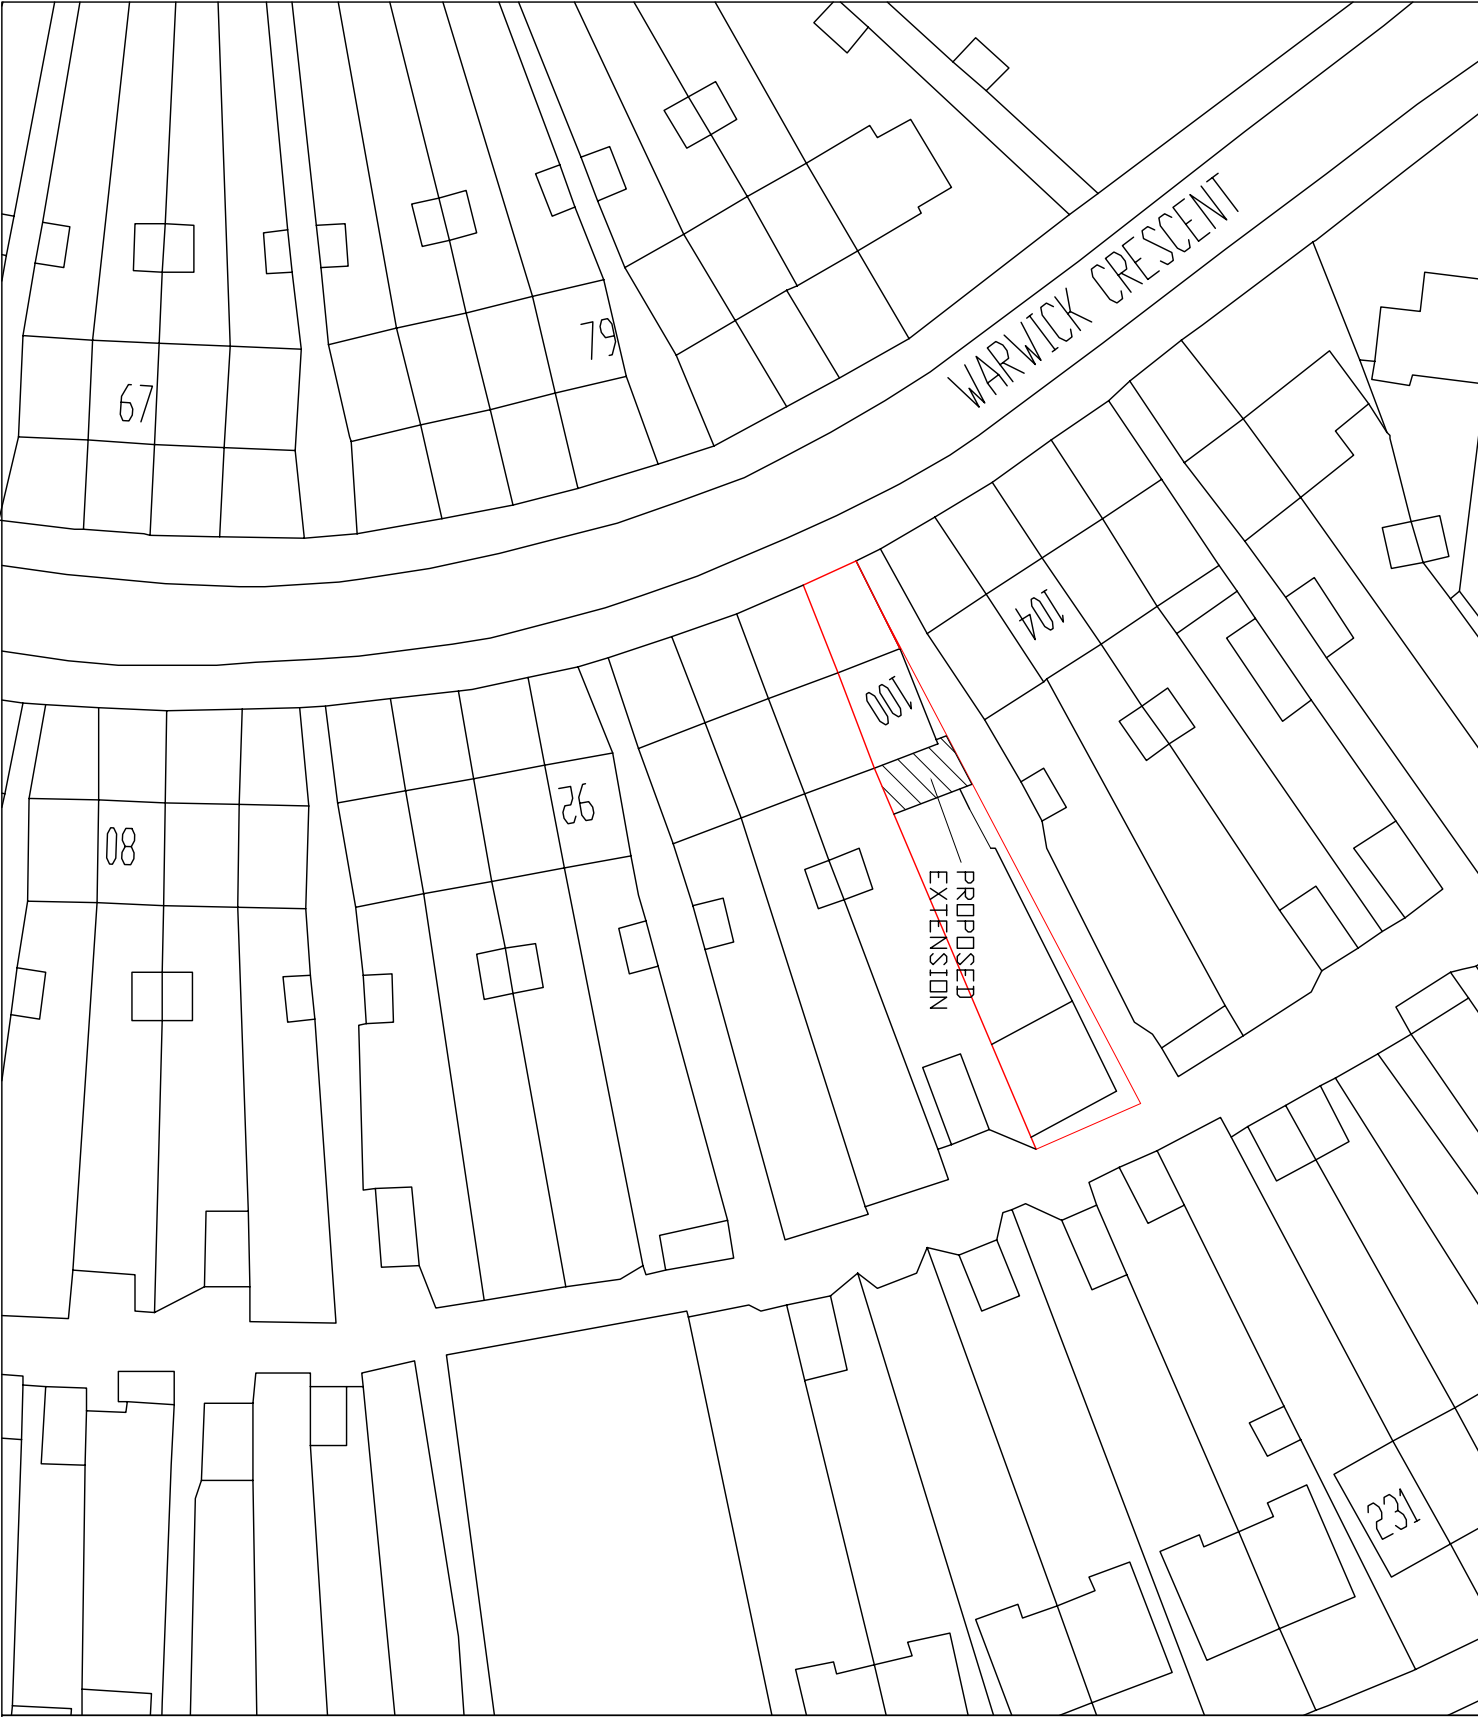