
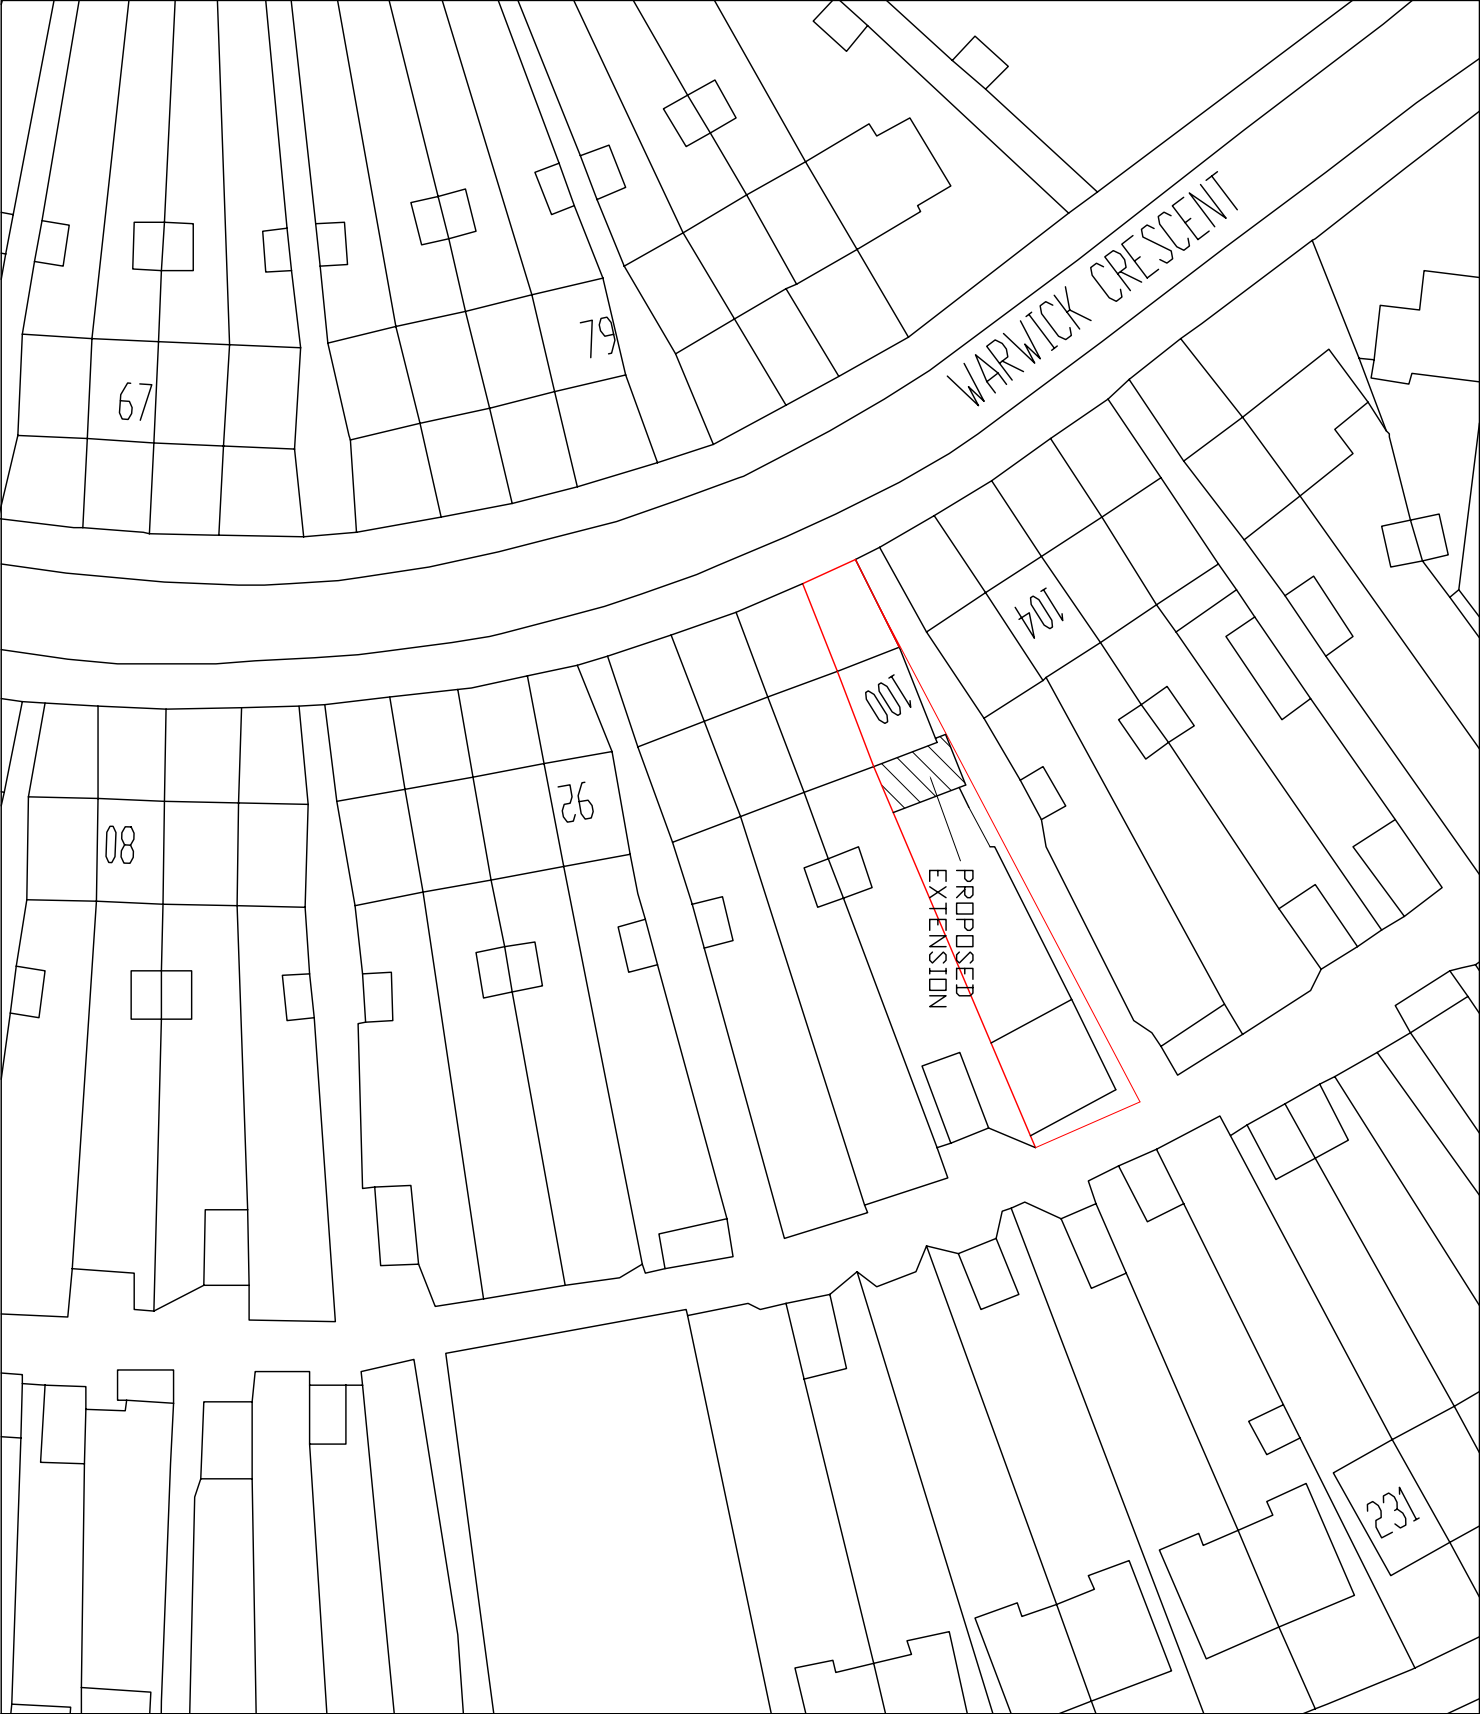


BLOCK PLAN
100 WARWICK CRESCENT
HAYES
MIDDLESEX UB4 8RQ

SCALE 1:500

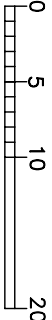

Scale bar 1:500