KEIR HARDIE WAY

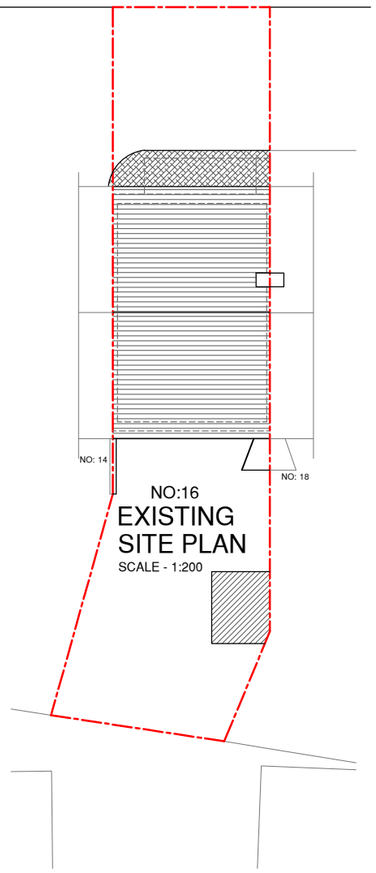

NO:16
EXISTING
SITE PLAN
SCALE - 1:200

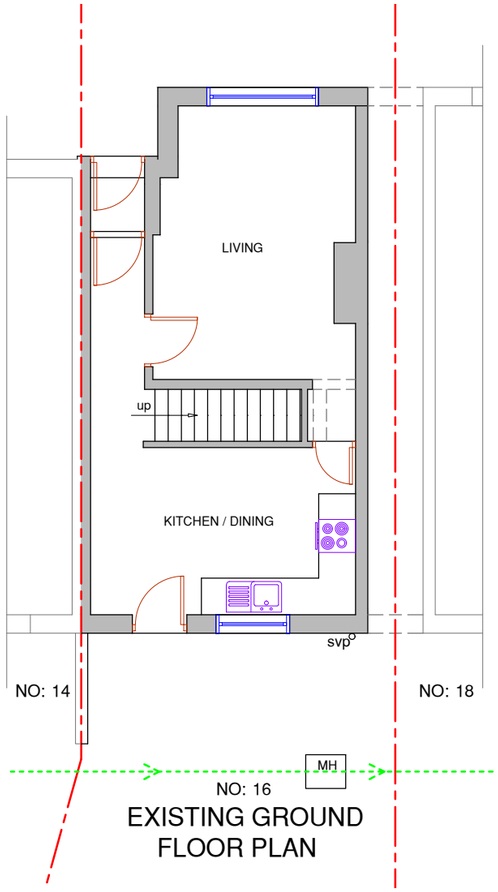

EXISTING GROUND
FLOOR PLAN

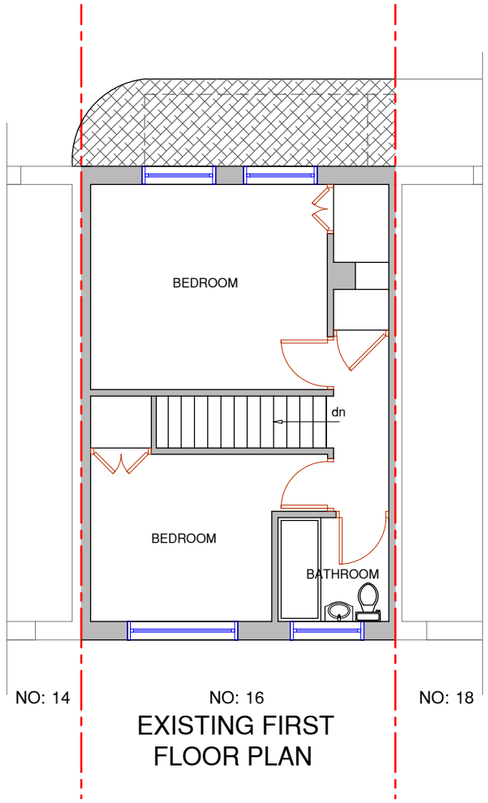

NO: 16
EXISTING FIRST
FLOOR PLAN

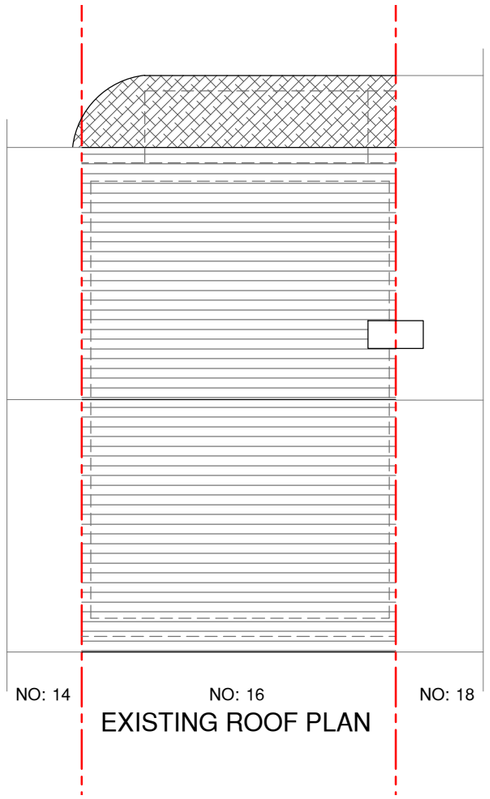

NO: 16
EXISTING ROOF PLAN

0m 1m 2m 3m 4m 5m
SCALE @ 1:100

0m 5m 10m 15m 20m
SCALE @ 1:200

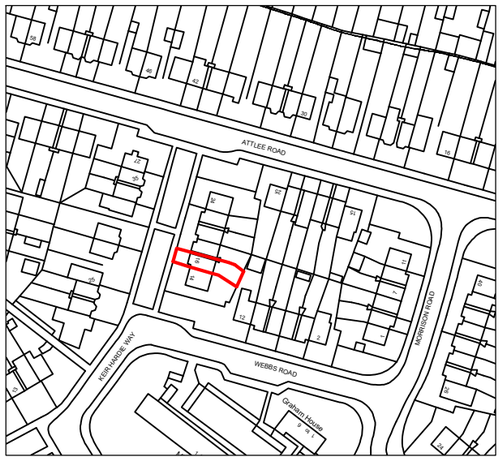

LOCATION PLAN
1 : 1250 SCALE

0m 10m 20m 30m 40m 50m 60m 70m 80m 90m 100m
SCALE @ 1:1250

NOTES :

Date	Revisions

SJR DESIGN LTD.
(ARCHITECTURAL DESIGN & CONSULTANT)

Client MR. & MRS. ANIFOWOSE

Job Title
16 KEIR HARDIE WAY
YEADING, HAYES
UB4 9JF

Drawing Title
LOCATION EXISTING SITE
AND FLOOR PLANS

Scale: 1 : 100/ 200 / 1250 (A3)
Date: MAY 2025
Checked by: Drawn by: RS

Drg No. TP/711/01
Rev.