



ALL DIMENSIONS TO BE CHECKED
ON SITE.

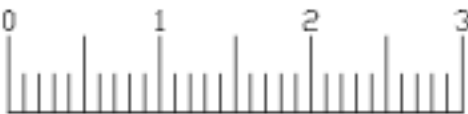

Linear scale 1:50 @ A3

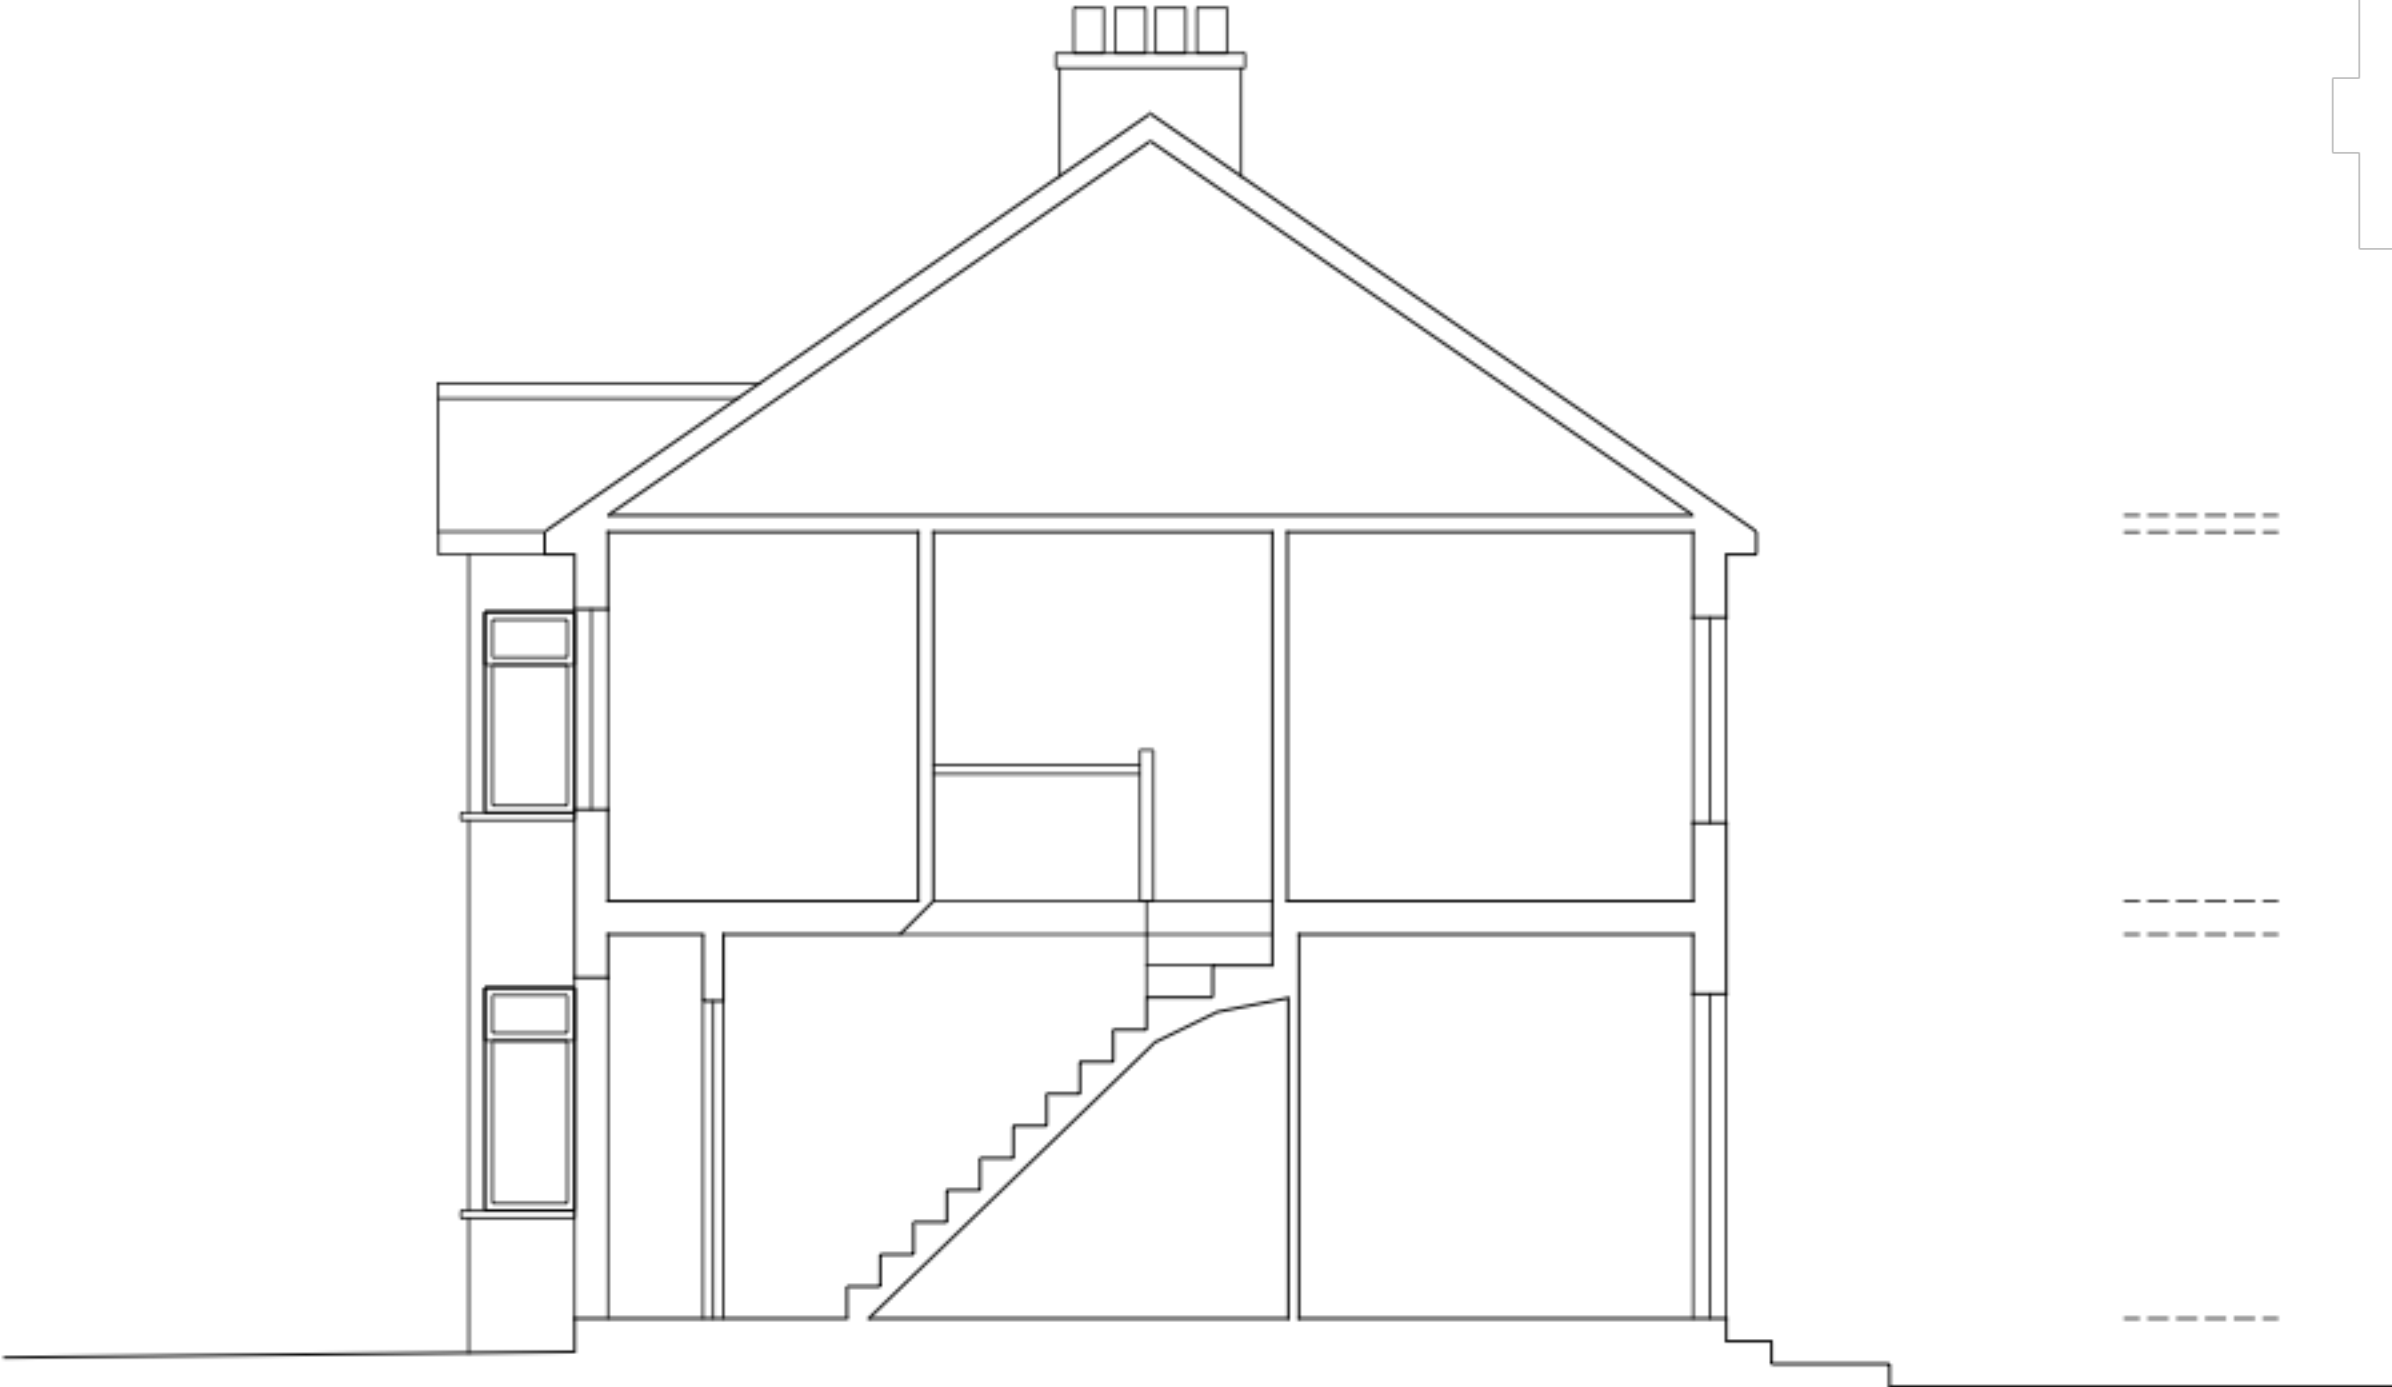

SECTION AA

Created by Adam Czastka

Status: Existing

Client: Adam Czastka

Project address: 11
Honeycroft Hill, Uxbridge,
UB10 9NQ

Drawing: Section AA

Scale 1:50
@ A3

Date: 24
Sep

Rev: A