


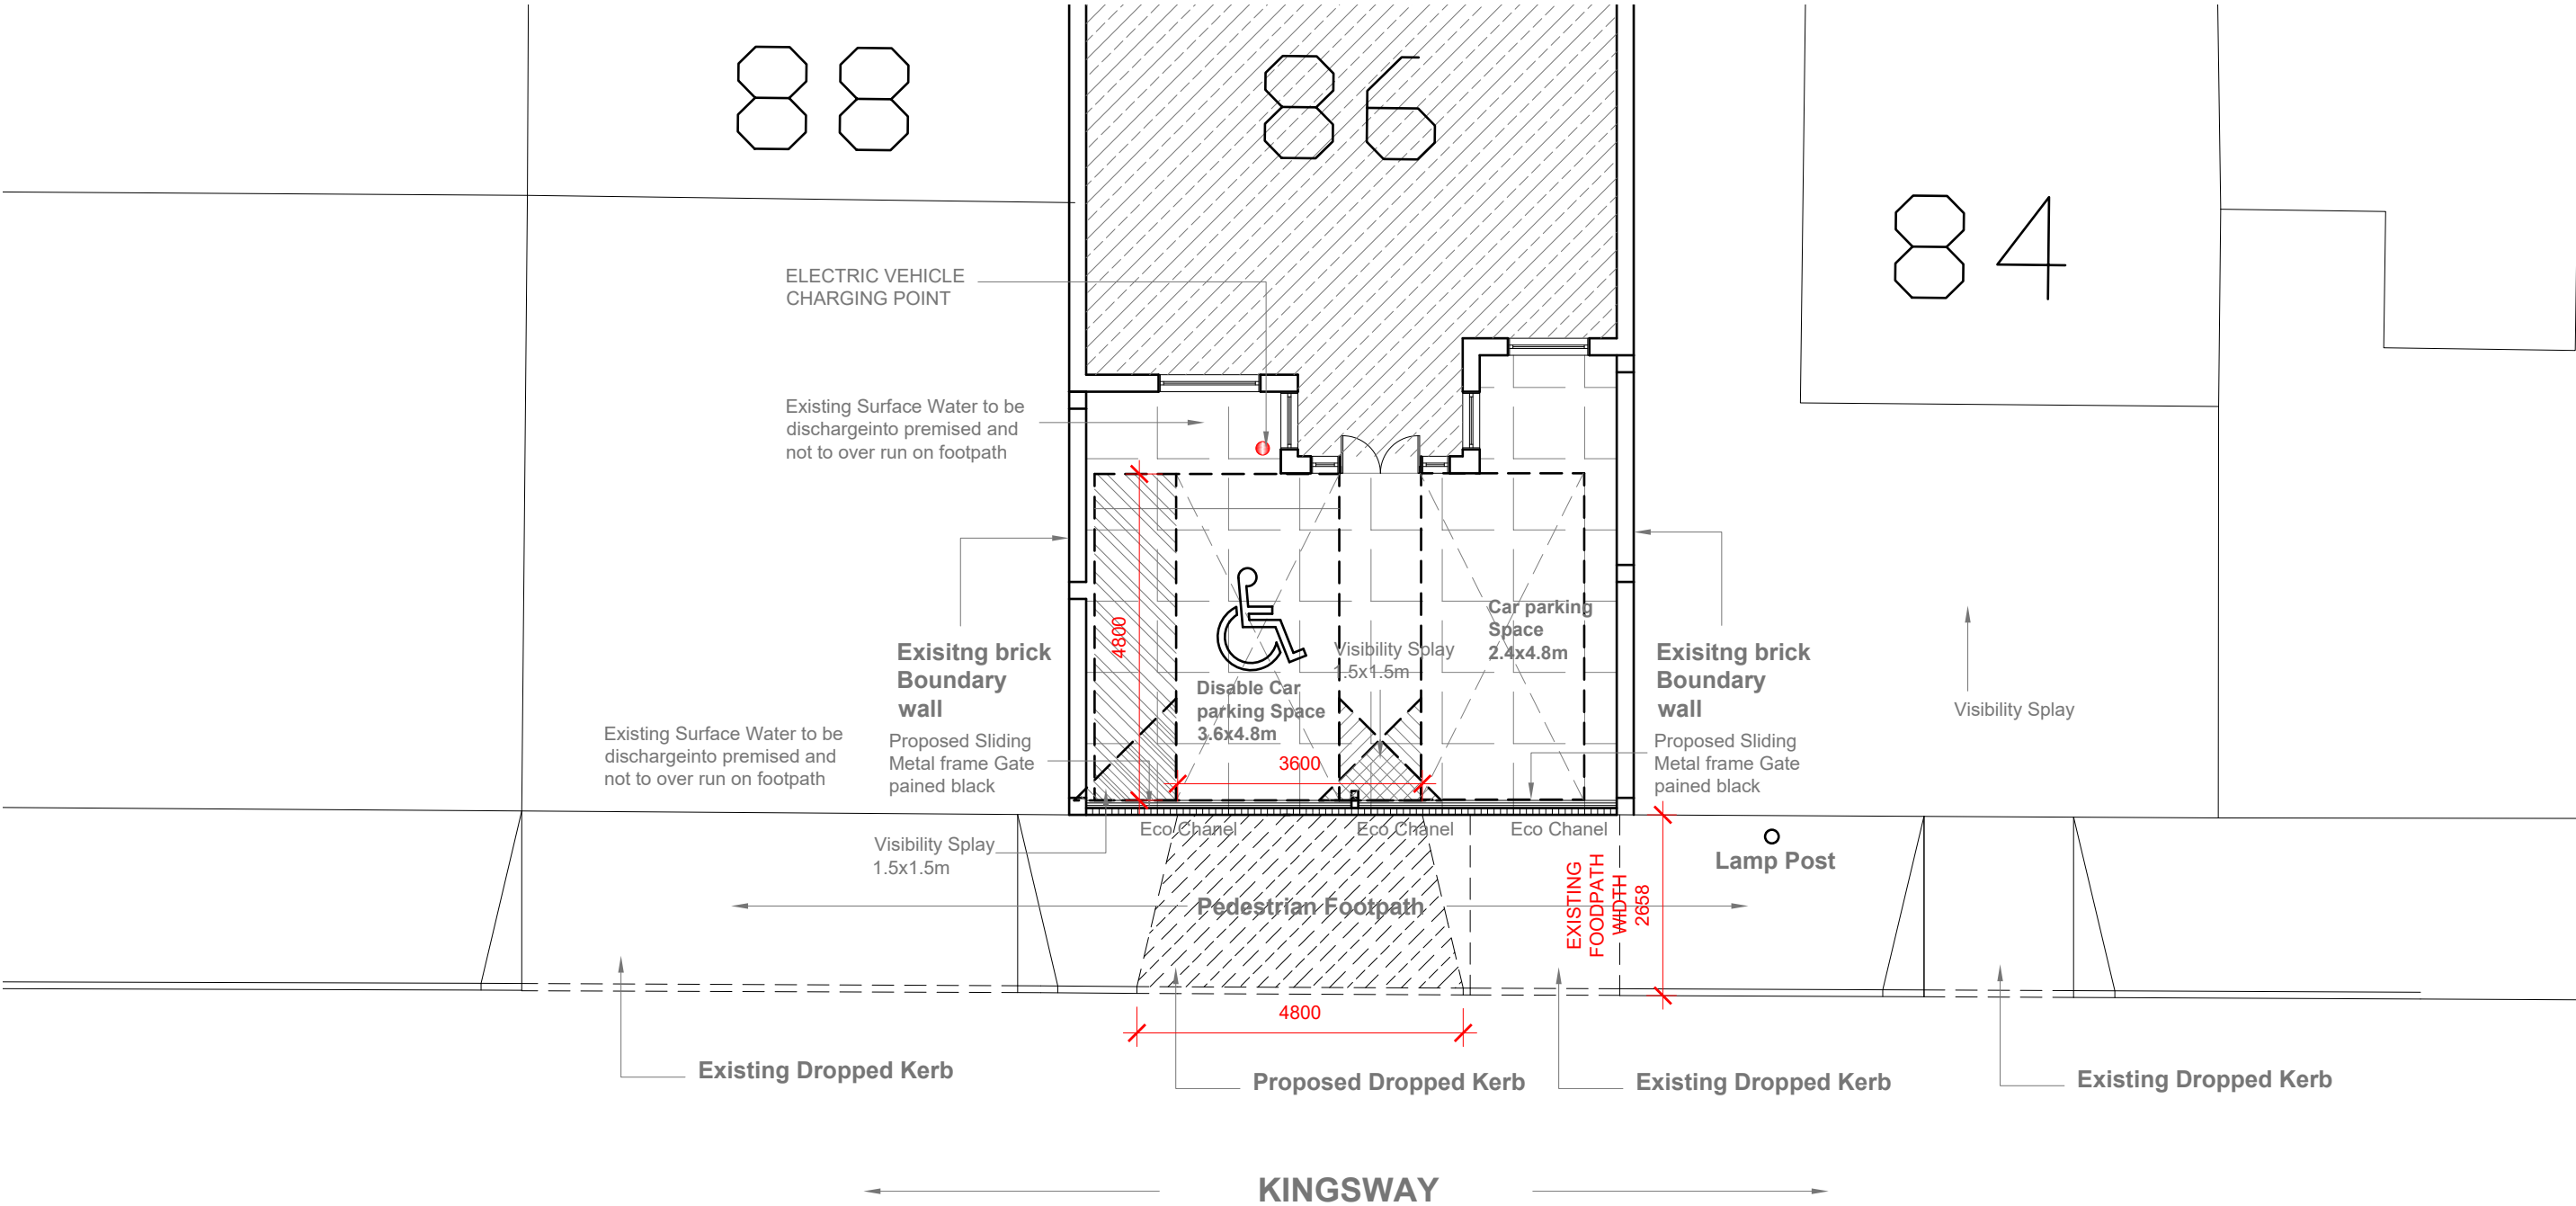

GENERAL NOTES:
1. ALL DIMENSIONS ARE IN MILLIMETER.
2. VERIFY ALL DIMENSIONS AND CONDITIONS BEFORE BUILDING OR STARTING CONSTRUCTION. NOTIFY THE DESIGNER IMMEDIATELY OF ANY DISCREPANCY OR VARIATION.
3. ALL WORK TO COMPLY WITH CURRENT BUILDING REGULATIONS AND CODES OF PRACTICE

Title:

Proposed Forecourt Plan

Site Address
86 Kingsway
Hayes
Middlesex
UB3 2TZ

Scale: 1:100 @A3
Date: 07/12/2021
Drawing No.: 2021/179 -02
Drawn By: FP

Revision Date:
A 02-02-2022
e:mail - faluckpatel@yahoo.com
(M) +44 (0) 7871 466 254

