


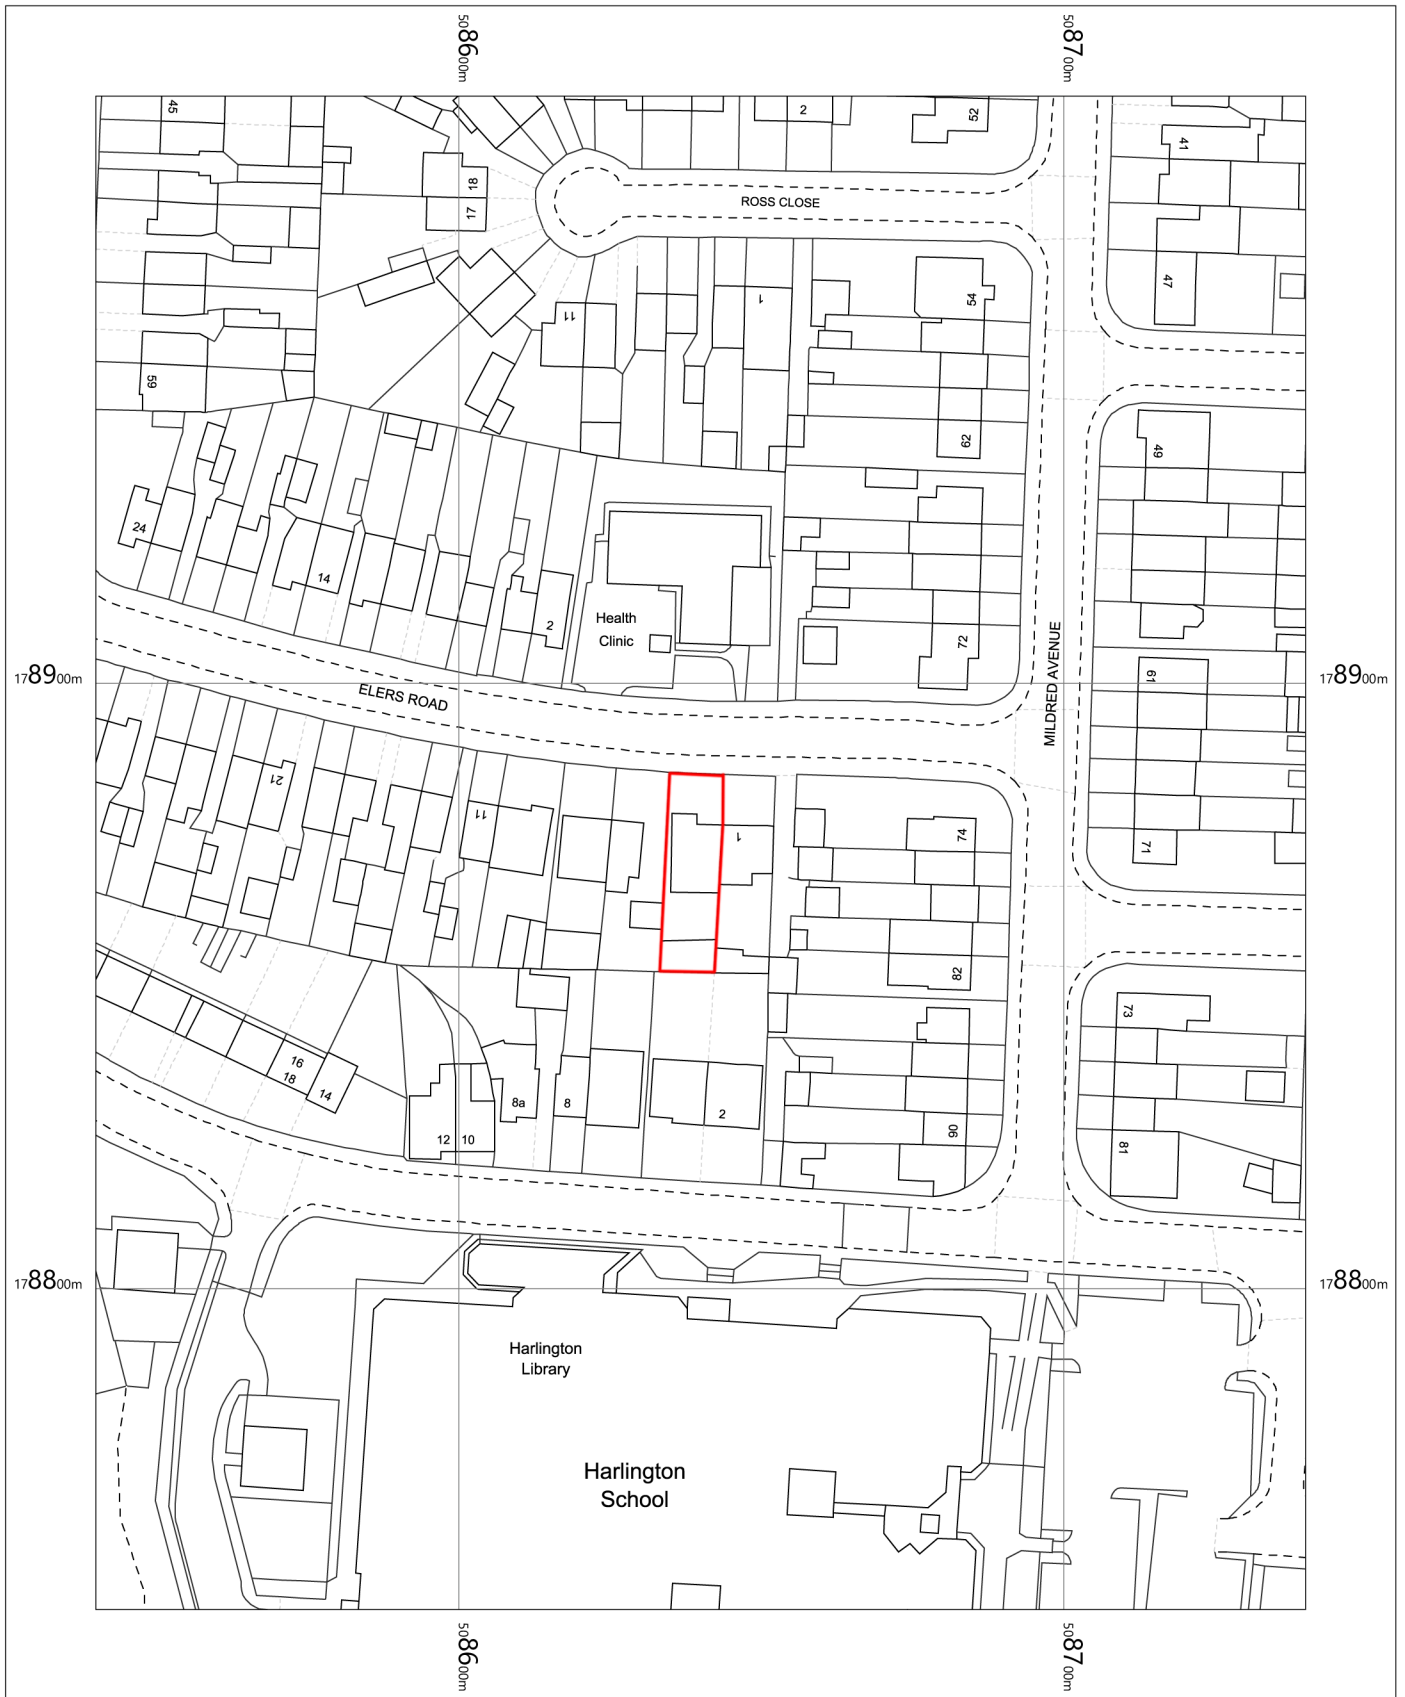

3 Elers Road, Hayes, Hillingdon, UB3 1NY

OS MasterMap 1250/2500/10000 scale

1:1250 scale print at A4, Centre: 508640 E, 178872 N

©Crown Copyright Ordnance Survey. Licence no. 100057546

