


BLOCK PLAN
5 BAXTER CLOSE
HILLINGDON
MIDDLESEX UB10 0DE

SCALE 1:500

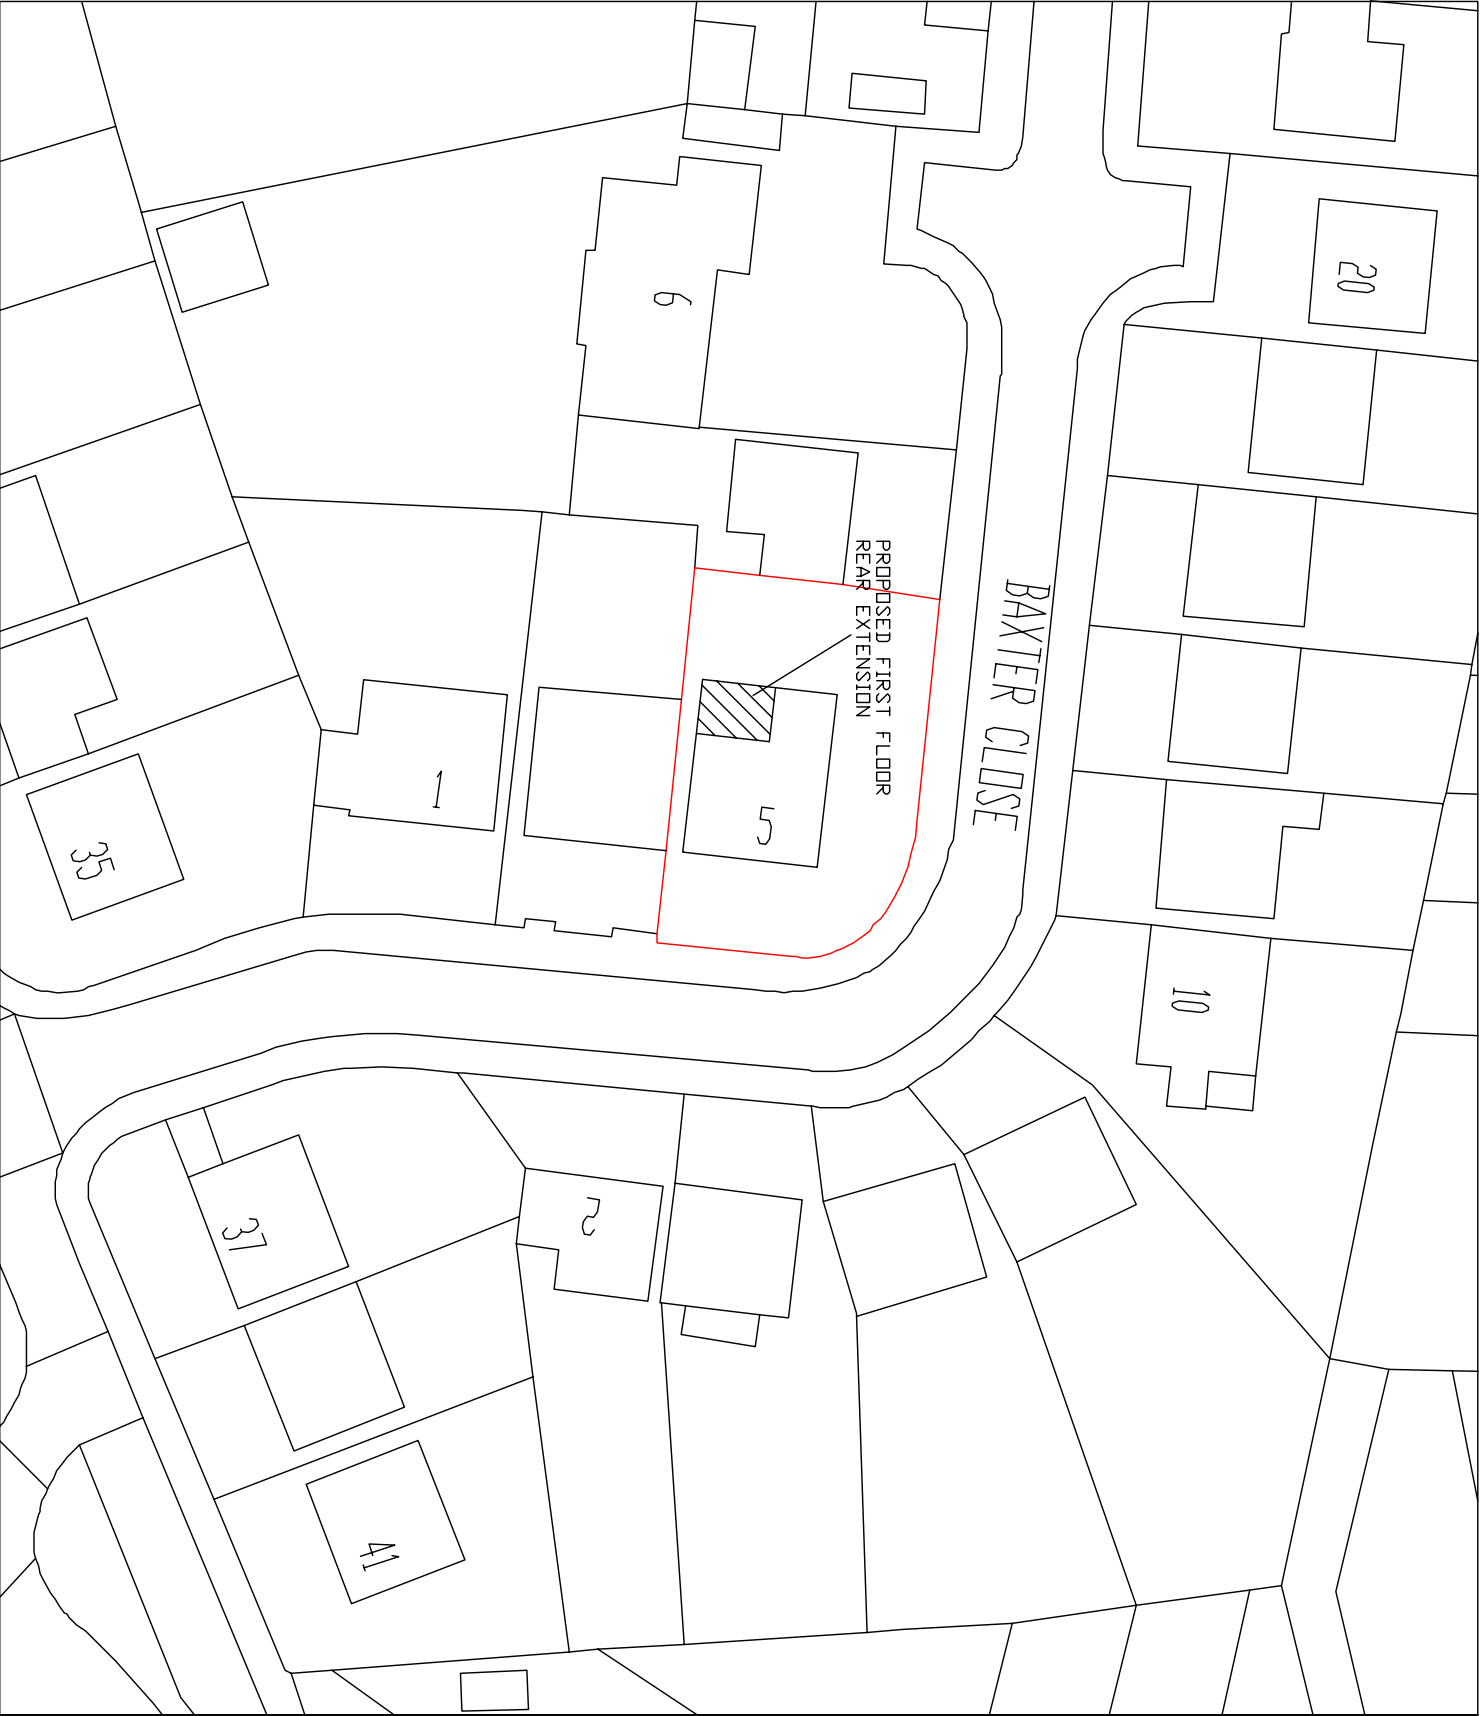