


BLOCK PLAN  
S BAXTER CLOSE  
HILLINGDON  
MIDDLESEX UB10 0DE  
SCALE 1:500

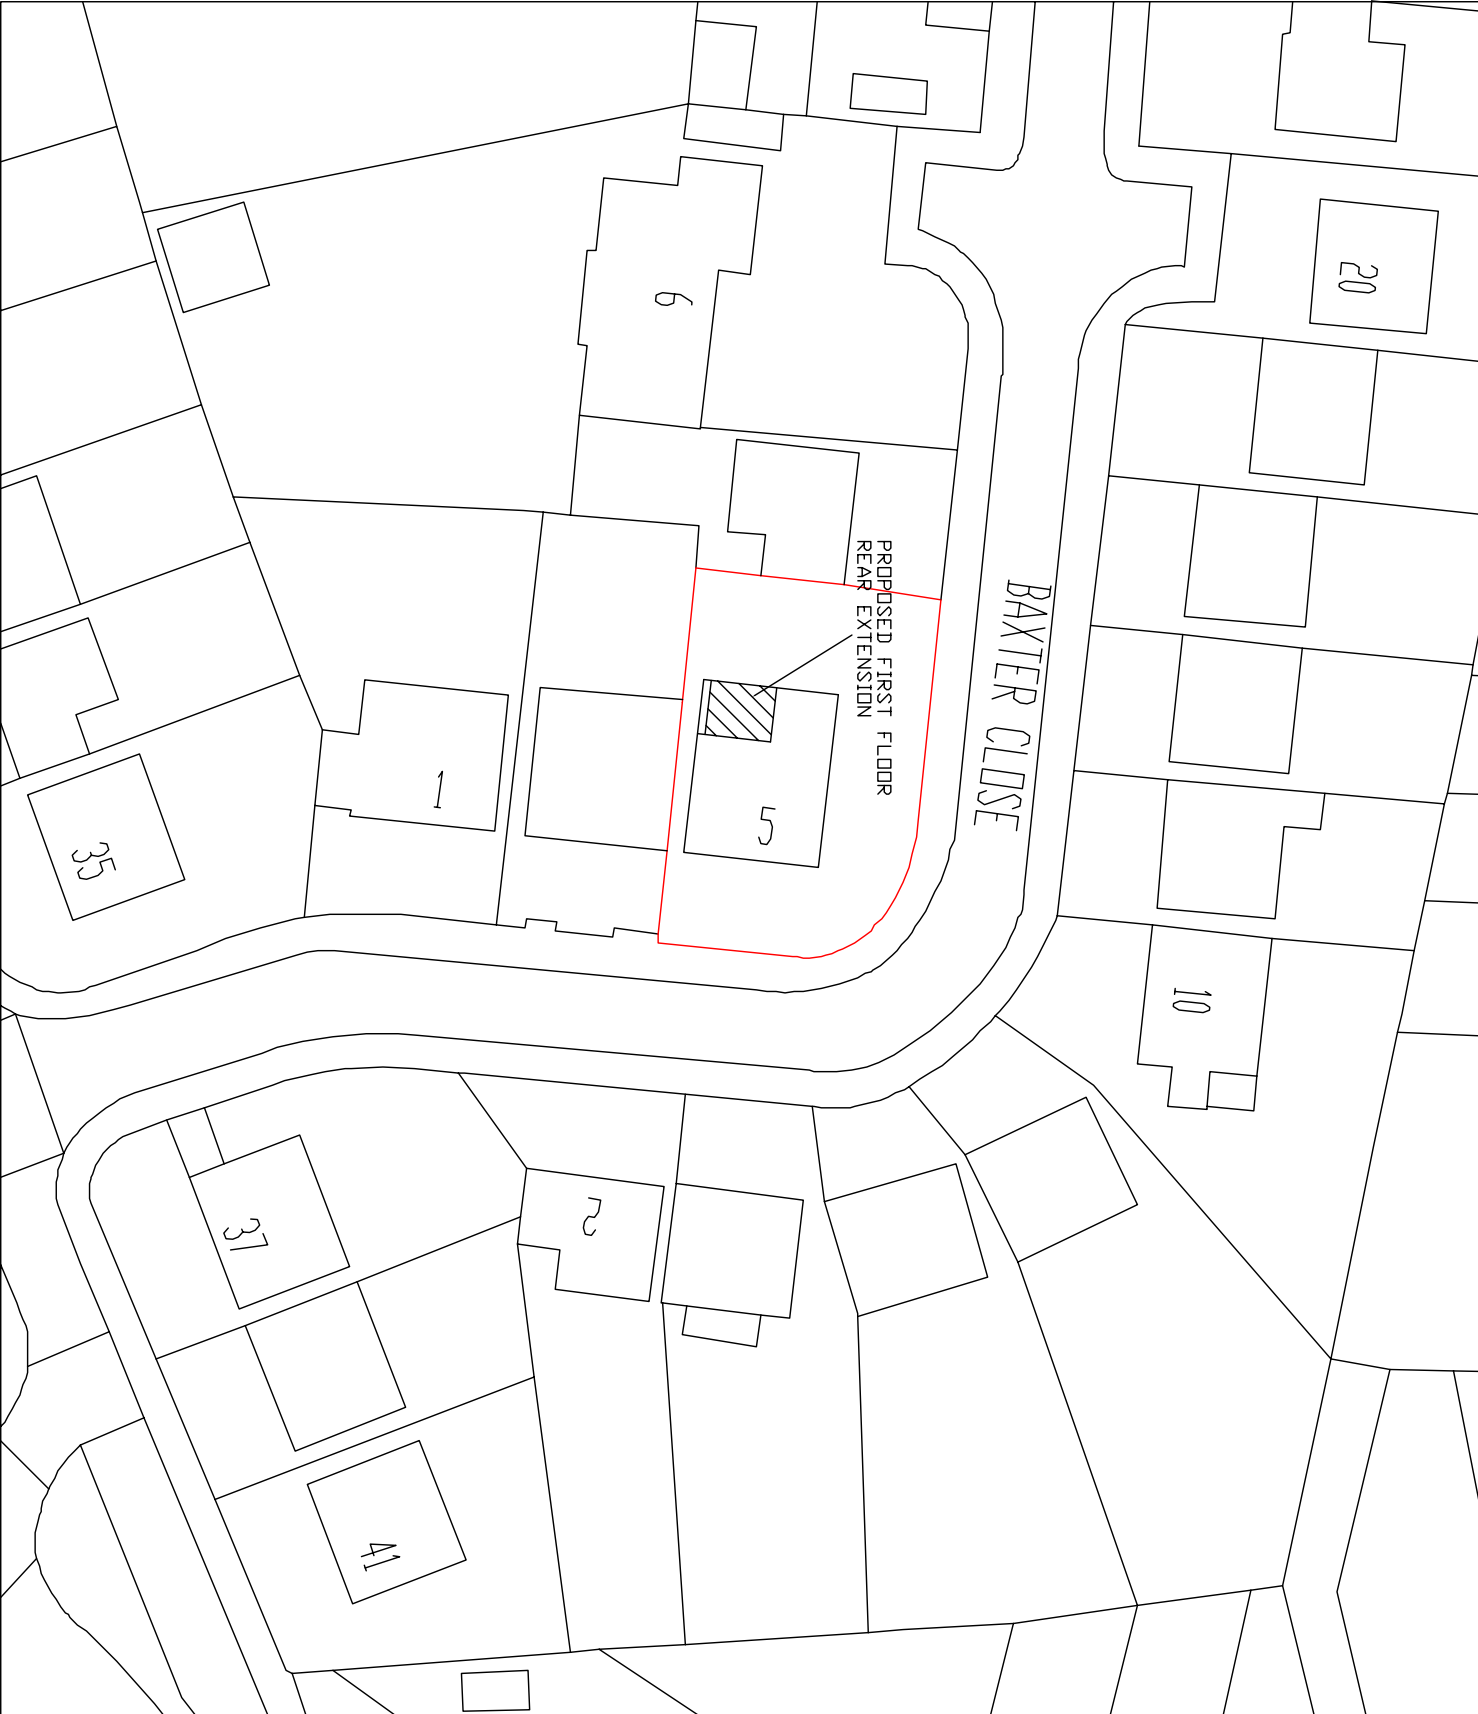