



Note: This Drawing is for planning purpose and should not be used for construction.
All dimensions should be confirmed on site and any deviation should be reported back to designer.

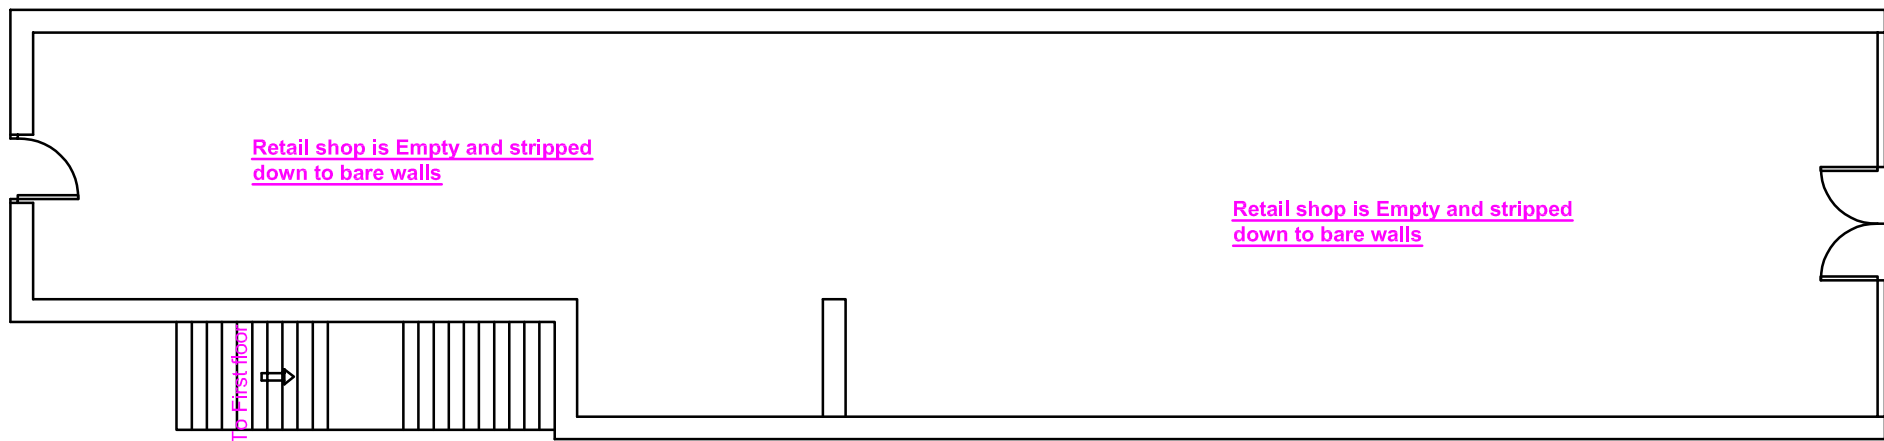

Existing Ground Floor Layout

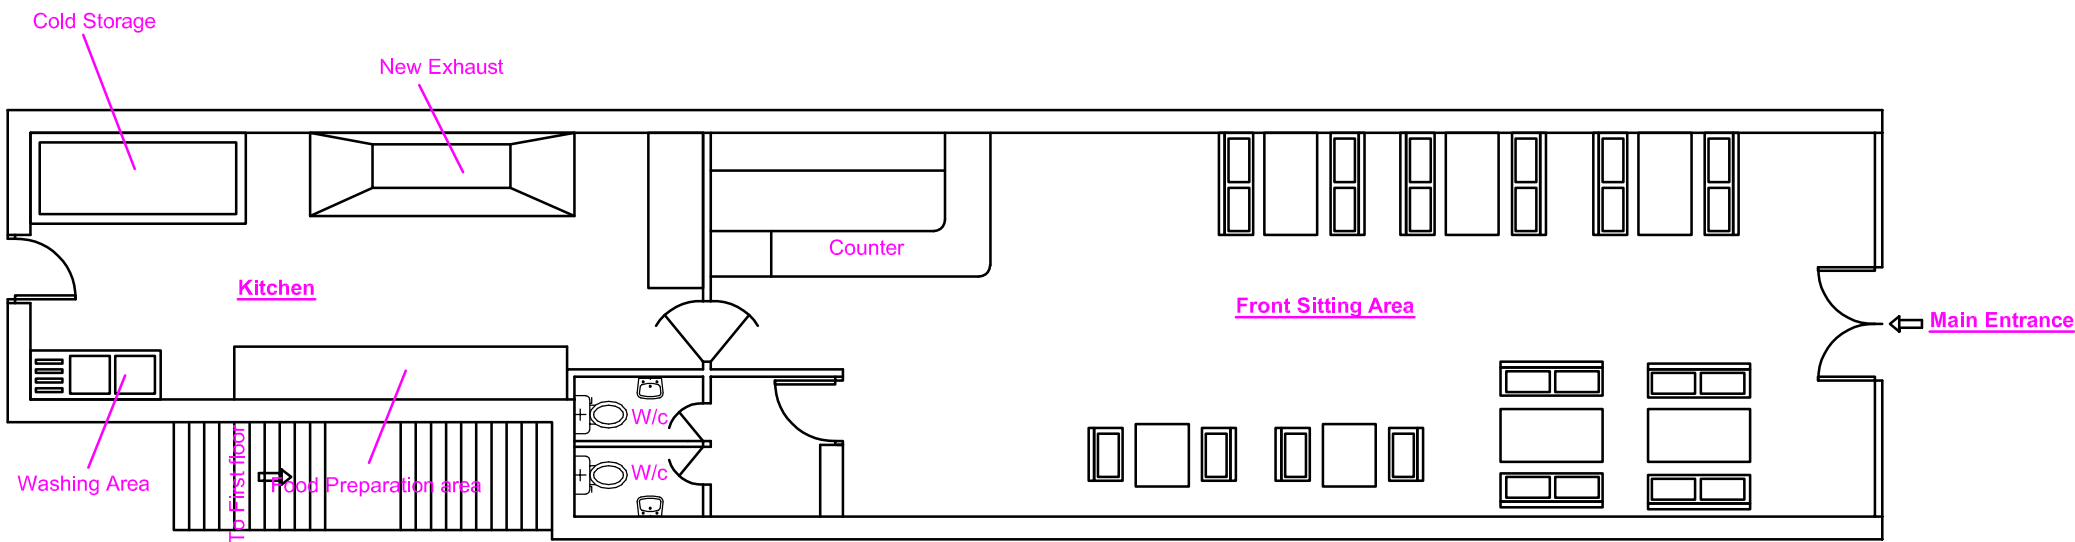

Proposed Ground Floor Layout

Proposed Development:

Change of Use from A1 to A3/A5

Site Address:

Ground floor
692-694 Uxbridge Road
Hayes
UB4 0RT

Revisions:

Rev	Date	Description
A	02/07/2019	
B	12/07/2019	Included annotation for existing layout i.e. shop empty


Drawing Description:

Existing and Proposed Floor Layout

Drawing No:

ART/2019/CU692UR/ELPL Rev B

Scale: 1:100
Paper Size: A3
Sheet No: 1 of 4

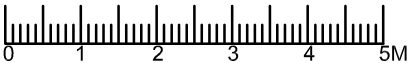

ART CONSULTANTS (UK) LTD
113 LONG LANE
STANWELL
TW19 7AL
M:07960071377
E: ARTCONSULTANTSUK@GMAIL.COM