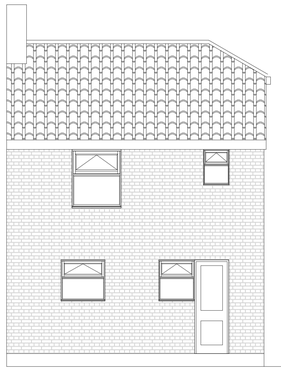

EXISTING REAR ELEVATION

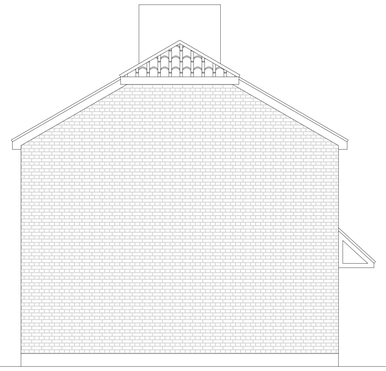

EXISTING SIDE ELEVATION

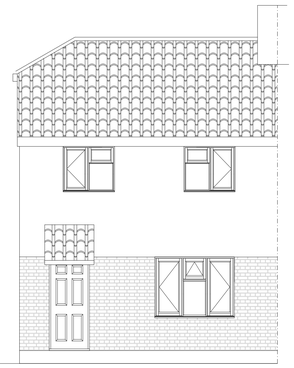

EXISTING FRONT ELEVATION

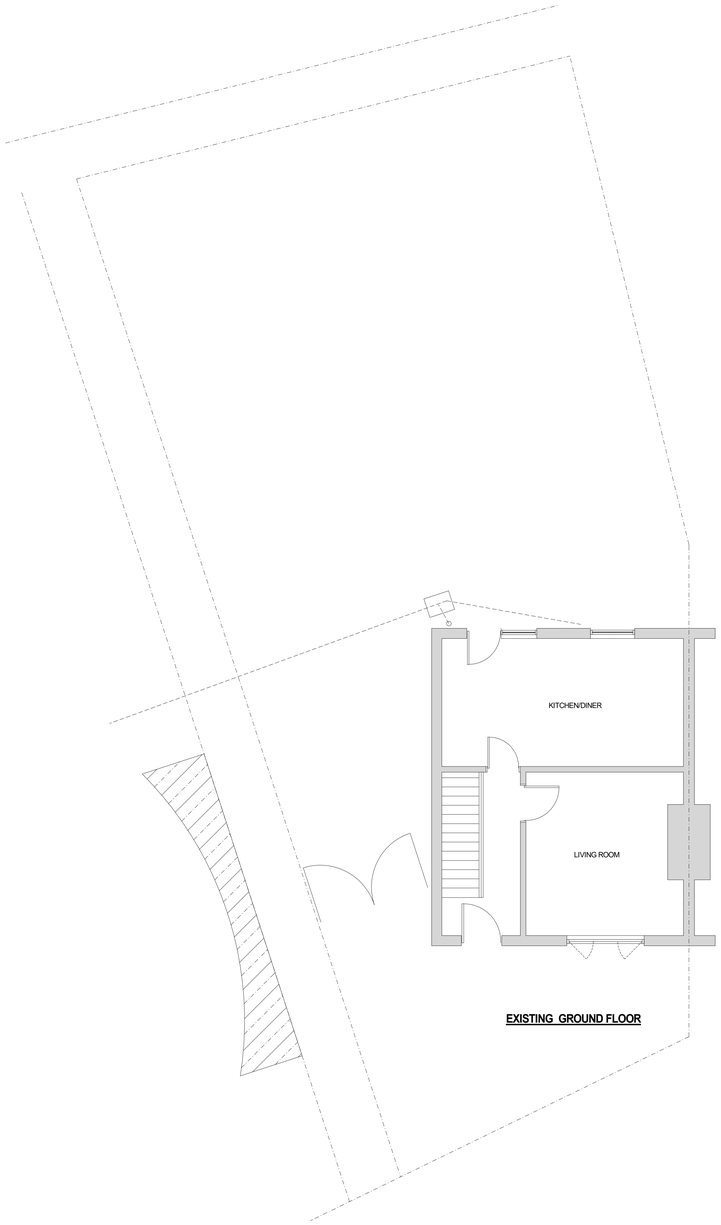

EXISTING GROUND FLOOR

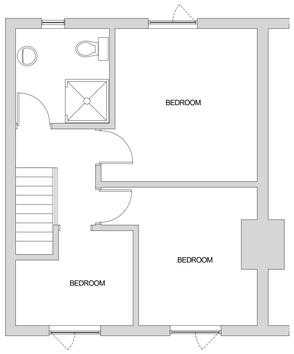

EXISTING FIRST FLOOR

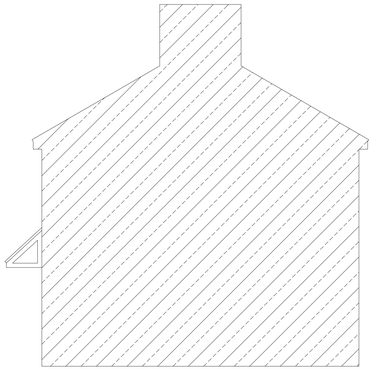

EXISTING SIDE ELEVATION

43 Austin Way
Uxbridge

SCALE 1:50
0 1m 2m 3m 4m 5m

SCALE 1:100
0 1m 2m 3m 4m 5m

PLAN: Existing Plans

PROJECT: Two Storey Side and Single Storey Rear Extension

General Notes:
1. All dimensions to be checked on site prior to construction any discrepancies should be reported to the highford design
2. All drawings are indicative of architects visual requirements only and show design intent only.
As this is a computer drawing scale of drawings can vary on printing check on site for setting-out
Copyright **Highford Design 2021**
This drawing should not be used to calculate areas for the purpose of valuations. All dimensions to be checked on site by contractor and such dimensions to be their responsibility

DWG No
01
Rev: -

Date: June 2025
Project: 43 Austin Way, Uxbridge
Scale 1:50 @ A1
Checked: AW
Drawing Title: Existing
Status: Planning
Job No: 512

Highford
Design and Build Limited
53a Glebe Road, Chalfont St Peter, Bucks
email: info@highforddesign.co.uk - web: www.highfordesign.co.uk
mobile: 07557 340205